BOUNDARY SURVEY

in the SW 1/4, SECTION 8, T.25S., R.7W., W.M.

for DAN FUGATE

15 SEP 1993

LEGEND

◎ FOUND BRASS CAP.

○ FOUND 5/8" IRON ROD PER M112-64.

∘ CALCULATED POINT.

( ) RECORD PER GLO PLAT 1896.

(( )) RECORD PER M112-64.

NARRATIVE

The purpose of this survey is correct an error found in the survey recorded as M112-64.

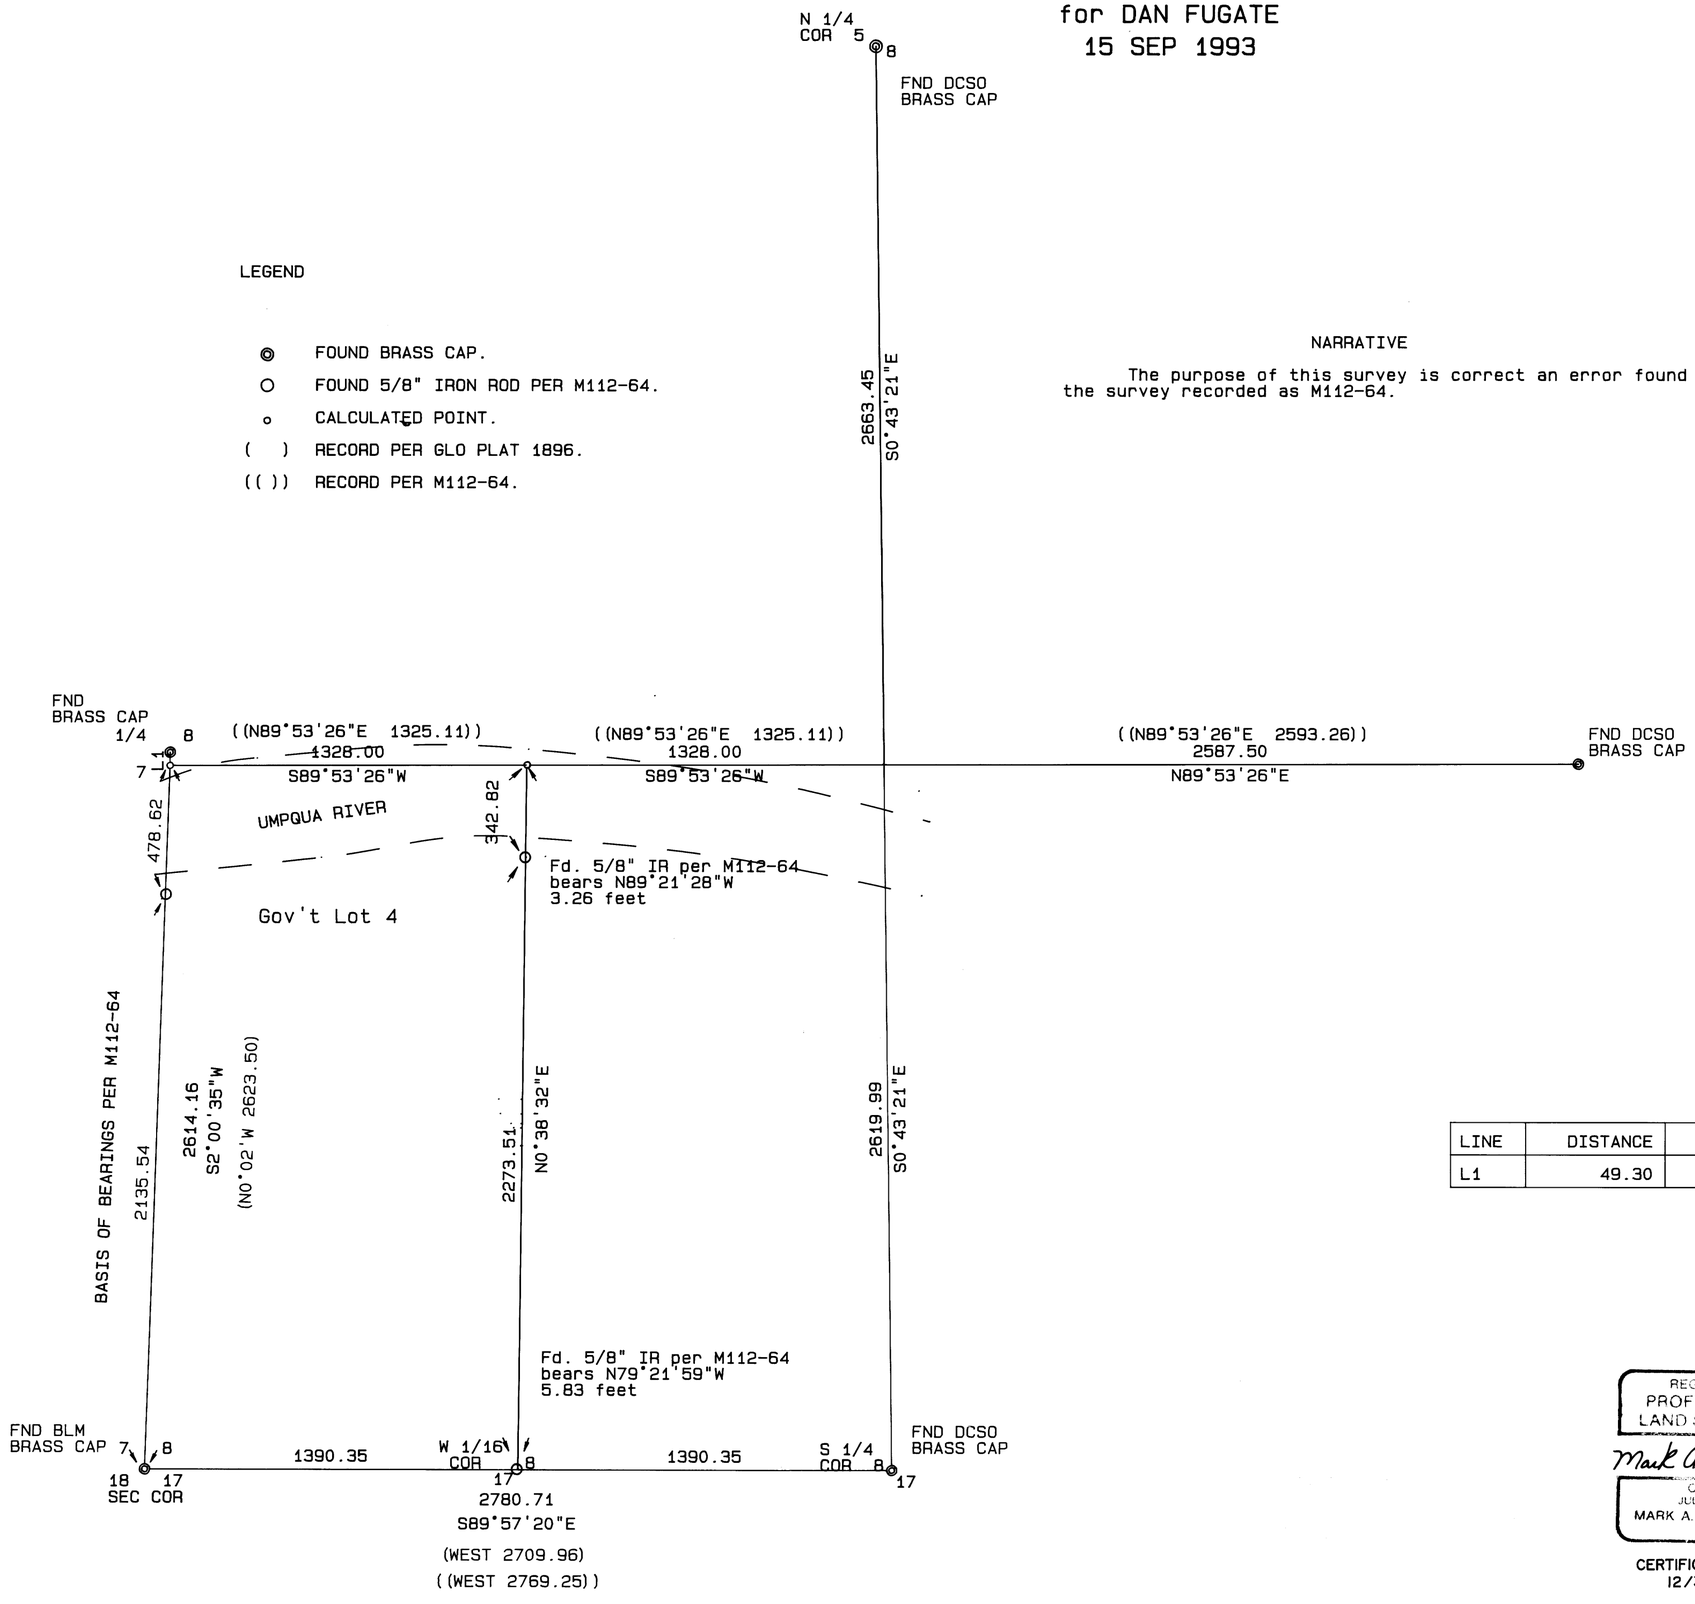

LINE	DISTANCE	BEARING
L1	49.30	S0°00'00"E

REGISTERED PROFESSIONAL LAND SURVEYOR

Mark A. Heimburger

OREGON JULY 19, 1977 MARK A. HEIMBURGER 2237

CERTIFICATE EXPIRES 12/31/93

0 400 800 1200

SCALE: 1 inch : 400 feet

CORRECTION

AA SURVEYING SERVICE, INC.- P.O. Box 130 - 2566 N. Stephens Street - Roseburg, Oregon 97470 - Tel. (503) 672-2096

COUNTY SURVEYORS FILE DATA
DO NOT REMOVE FROM OFFICE

MAP FILE M117-59