MAP FILE M132-33

COUNTY SURVEYORS FILE DATA
DO NOT REMOVE FROM OFFICE

FILED
Date: 6/26/2000 By: JP
This survey consists of:
Map: M132-33
Narrative:
Corner Rpt:
DOUGLAS COUNTY SURVEYOR JP

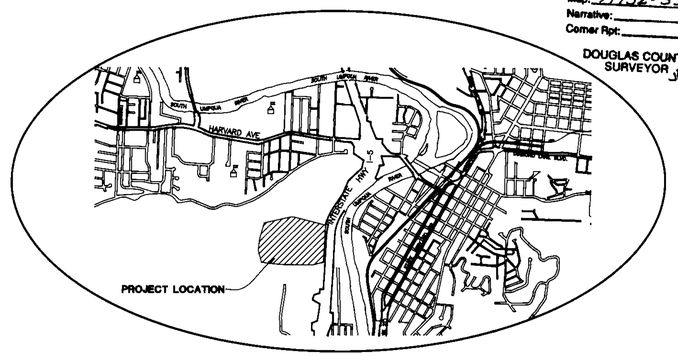

VICINITY MAP
N.T.S.

LEGEND
- ● SET 5/8" x 30" IR w/CAP MARKED "I.E. ENG" UNLESS OTHERWISE NOTED
- ○ FOUND 5/8" IRON ROD UNLESS OTHERWISE NOTED
- ⚠ CALCULATED POSITION
- ( ) RECORD AS PER M112-65

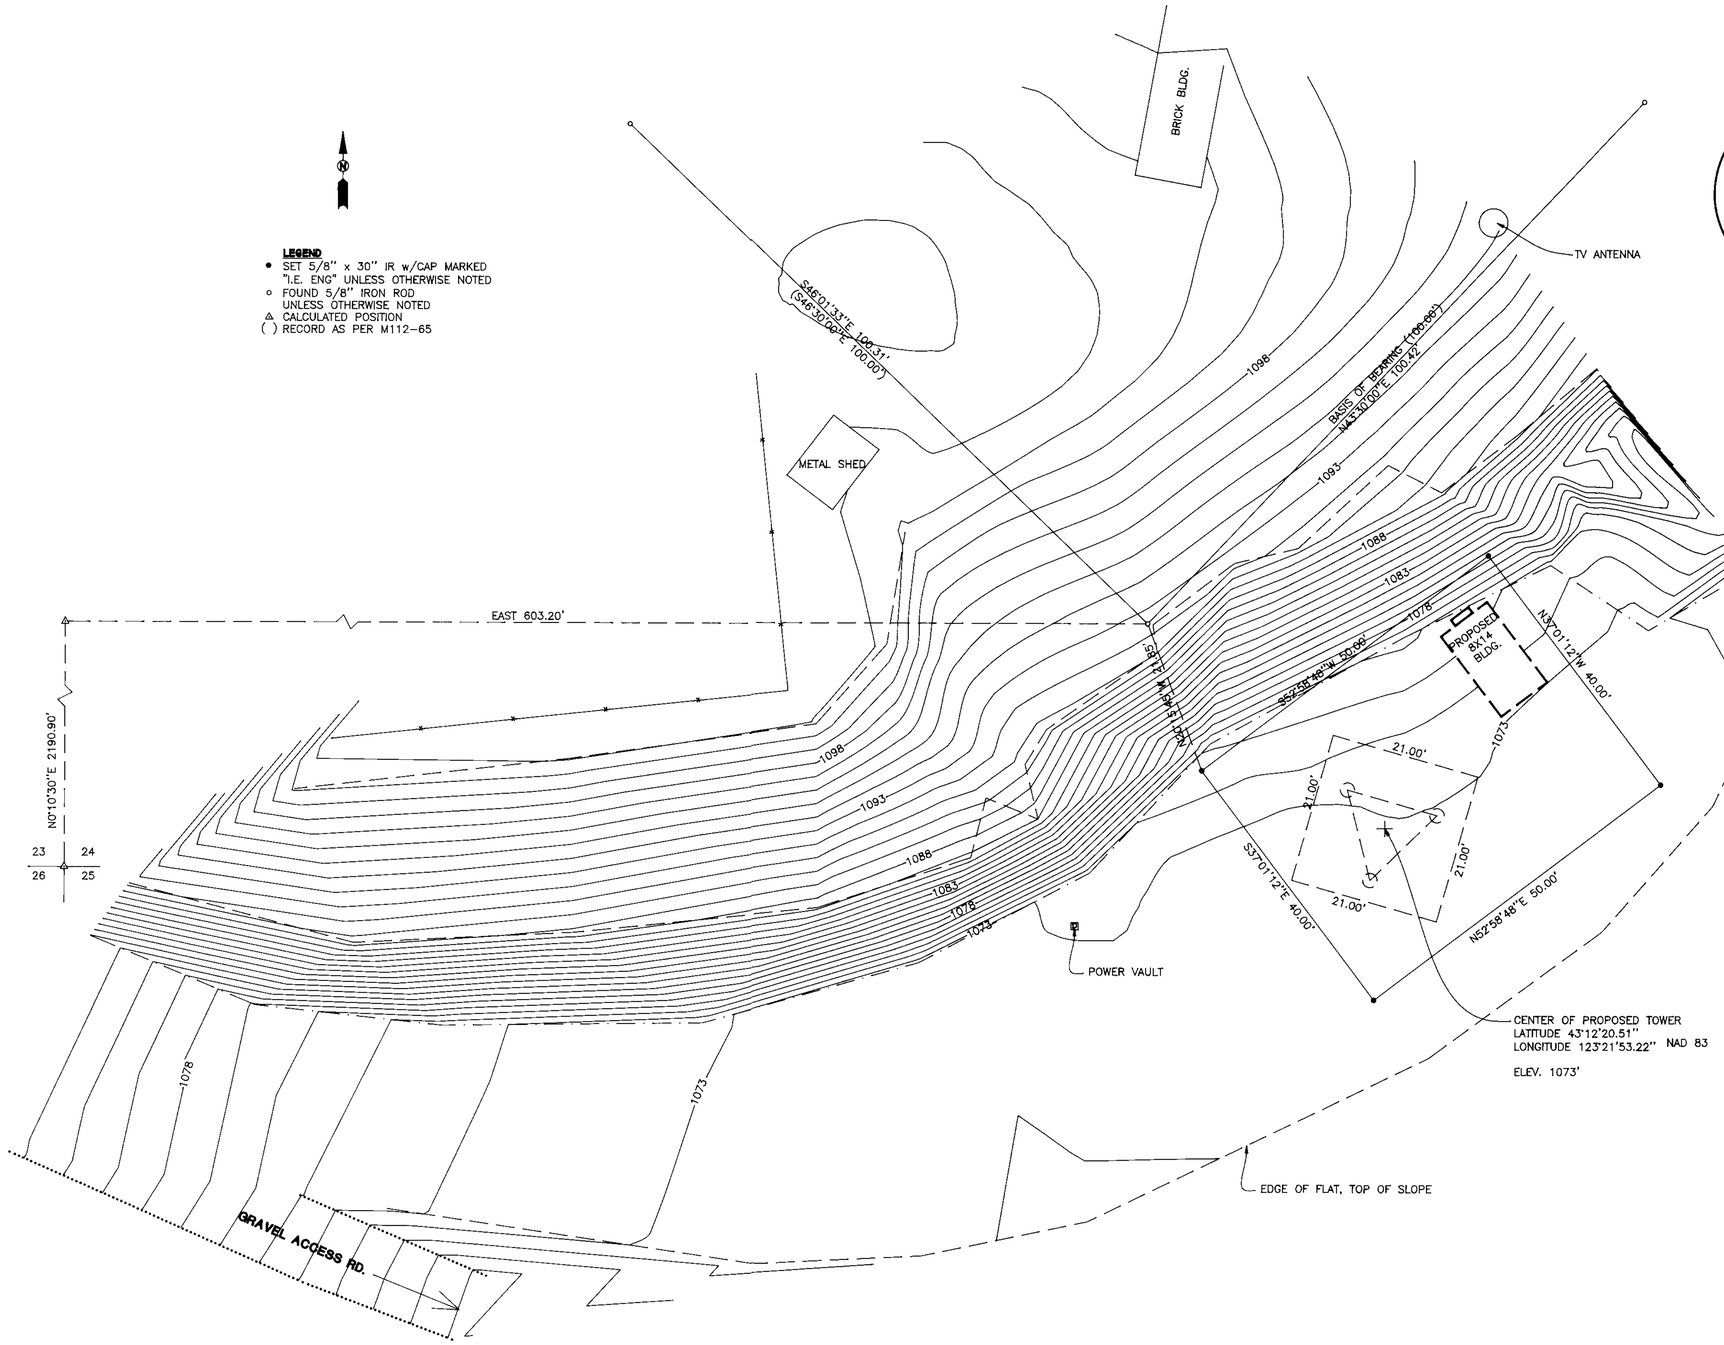

SITE DESCRIPTION:

BEGINNING AT A 5/8" IRON ROD AT THE MOST SOUTHERLY CORNER OF THAT PARCEL AS PER M112-64, FROM WHICH THE CORNER OF SECTIONS 23, 24, 25, AND 26, TOWNSHIP 27 SOUTH, RANGE 6 WEST, W.M., BEARS WEST, 603.20 FEET AND S. 0° 10' 30" W., 2190.90 FEET PER M112-64; THENCE S. 20° 15' 45" E., 21.85 FEET TO A 5/8" IRON ROD AT THE TRUE POINT OF BEGINNING; THENCE S. 37° 01' 12" E., 40.00 FEET TO A 5/8" IRON ROD; THENCE N. 52° 58' 48" E., 50.00 FEET TO A 5/8" IRON ROD; THENCE N. 37° 01' 12" W., 40.00 FEET TO A 5/8" IRON ROD; THENCE S. 52° 58' 48" W., 50.00 FEET TO THE POINT OF BEGINNING.

NARRATIVE:

THE PURPOSE OF THIS SURVEY WAS TO MONUMENT AND SHOW SURROUNDING TOPOGRAPHY AND IMPROVEMENTS OF A PROPOSED TELECOMMUNICATION SITE.

REGISTERED PROFESSIONAL LAND SURVEYOR
OREGON
JANUARY 12, 1999
F. NEIL HIBBS
52989
EXPIRES: 6/30/2001

MT. NEBO SITE PLAN/ SURVEY

LYING IN THE SW 1/4 OF SEC. 24, T27S, R6W, W.M., DOUGLAS COUNTY, OREGON

SURVEYED FOR:
NEWCOM WIRELESS LLC
600 SW COLUMBIA, SUITE 3210
BEND, OR. 97702
840-8426

SURVEYED BY:
i.e. ENGINEERING
741 S.E. Jackson Street
Roseburg, Oregon 97470
PHONE (541) 673-0166
FAX (541) 440-9392

SCALE: 1" = 10' | DATE: JUNE, 2000 | DWG. BY: BWC | JOB NO: 1723-02 | PAGE: 1 OF 1

MAP FILE M132-33