MAP FILE M132-47

FILED
Date: 9-7-2000 By: SC
This survey consists of:
Map: M132-47
Narrative:
Corner Rpt:
DOUGLAS COUNTY SURVEYOR

LEGEND

D.L.C. corner, brass cap	◎
Corner found, as noted	○
Corner set, 5/8" x 30" iron rod with aluminum cap mkd. "Shaner Engr. RLS 430"	●
Corner computed, not set	⊙
Property line	———
℄ existing access road	— — —
Fence	—x—x—

Basis of bearings is west line of property

20 0 20 40
Scale: 1" = 20 ft.

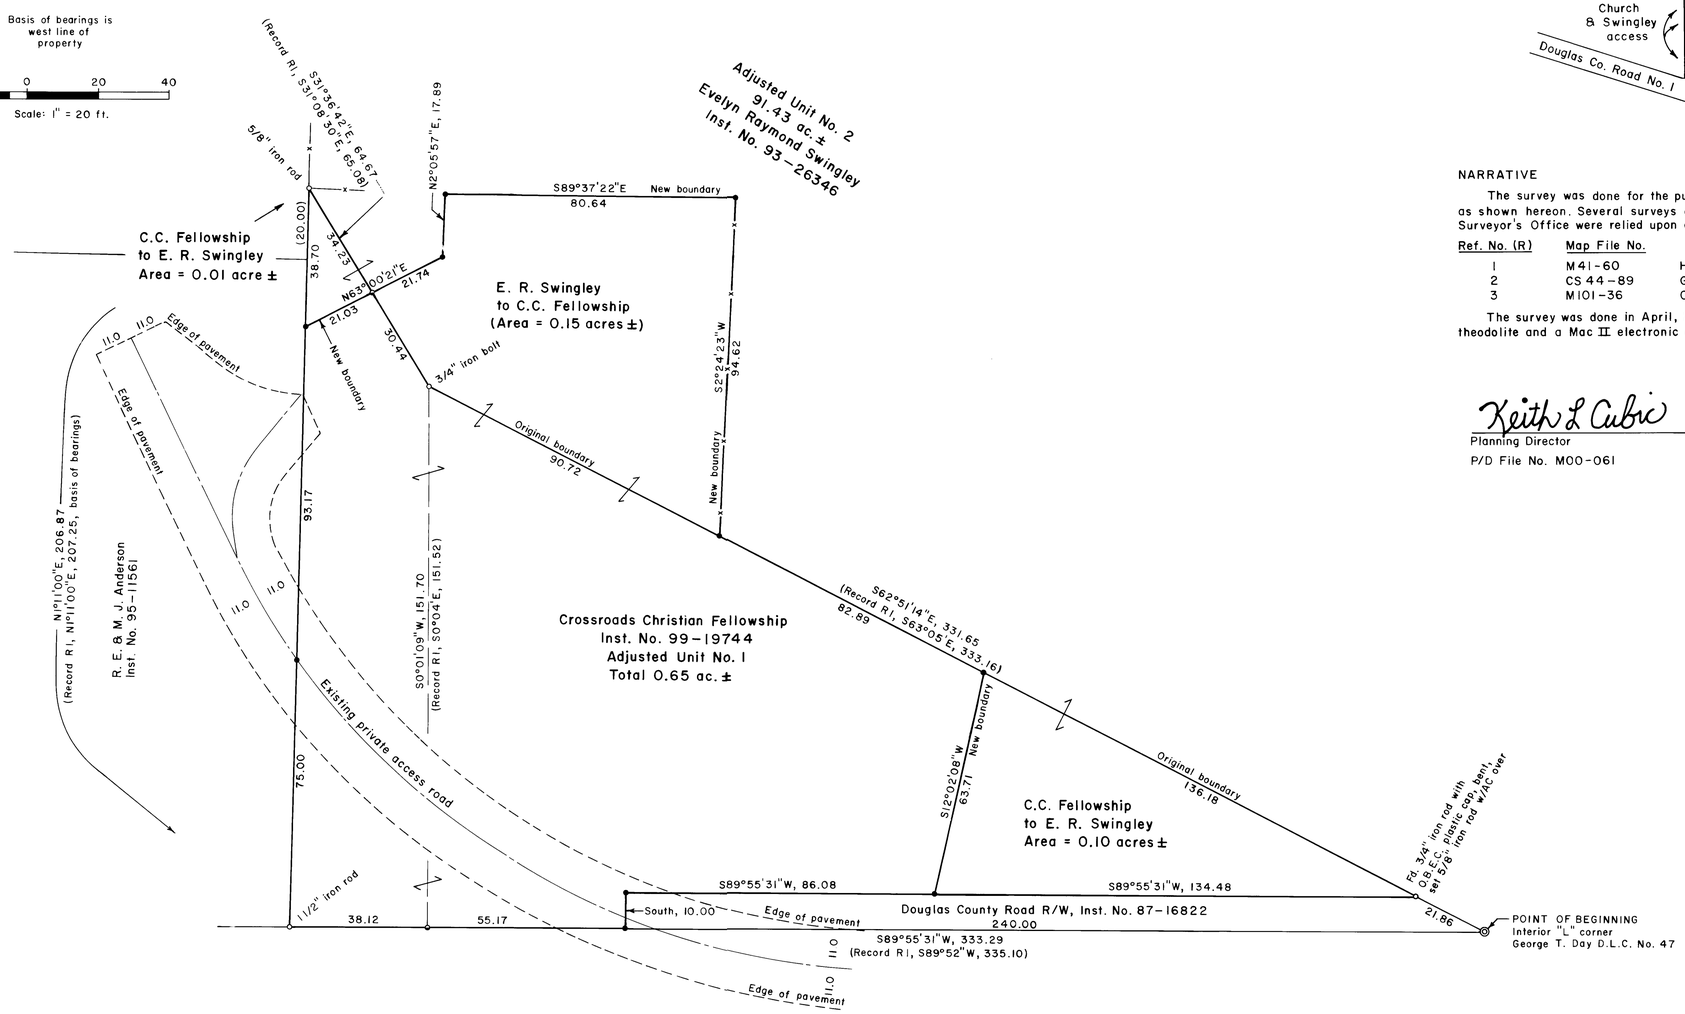

SCHEMATIC

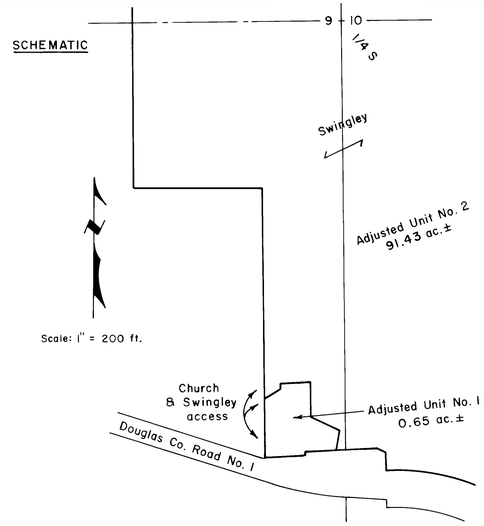

Scale: 1" = 200 ft.

NARRATIVE

The survey was done for the purpose of adjusting the boundary lines as shown hereon. Several surveys of record at the Douglas County Surveyor's Office were relied upon as follows:

Ref. No. (R)	Map File No.	Surveyor	Date
1	M41-60	Herbert L. Northcraft	1971
2	CS 44-89	George J. Wenderoth	1951
3	M101-36	O.B.E.C.	1986

The survey was done in April, 2000, using a Jena 0°00'01" theodolite and a Mac II electronic distance meter

Keith L Cubic 9/7/00
Planning Director Date
P/D File No. M00-061

REGISTERED PROFESSIONAL LAND SURVEYOR
Bruce A Shaner
OREGON OCT. 4, 1967 BRUCE A. SHANER 430
Renews June 30, 2000

BOUNDARY LINE ADJUSTMENT SURVEY
in the George T. Day D.L.C. No. 47 & in the SE 1/4 of Section 9 & the SW 1/4 of Section 10, T30S, R4W, W.M., Douglas County, Oregon

For: Crossroads Christian Fellowship
P.O. Box 277
Days Creek, Oregon 97429

By: Shaner Engineering, Inc.
P.O. Box 1430
Roseburg, Oregon 97470

May 31, 2000

MAP FILE M132-47