MAP FILE M132-72

FILED
Date: 2/15/2001 By: JP
This survey consists of:
Map: M132-72
Narrative: _____
Corner Rpt: _____
DOUGLAS COUNTY SURVEYOR

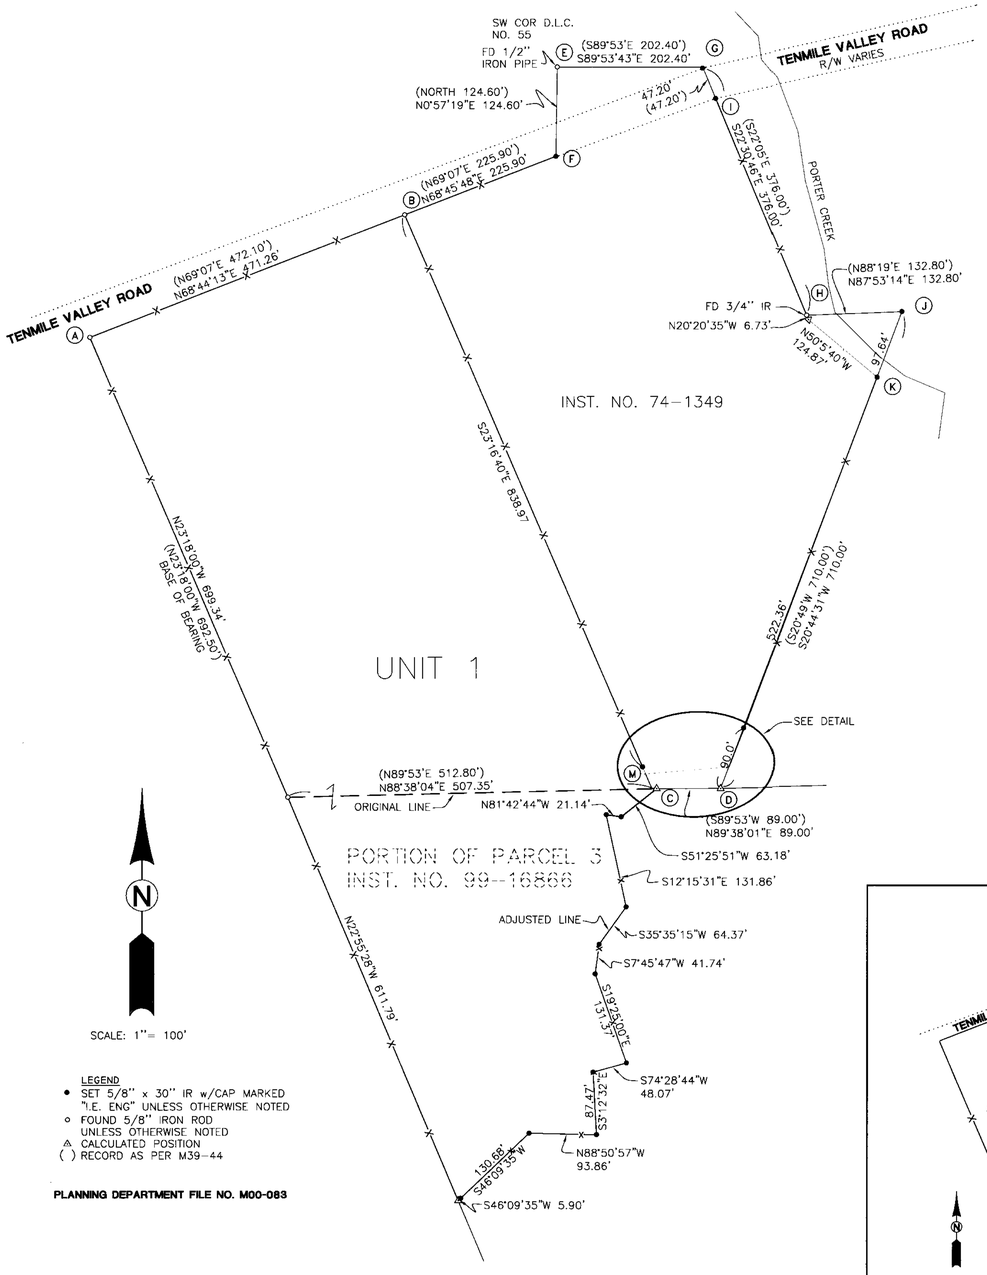


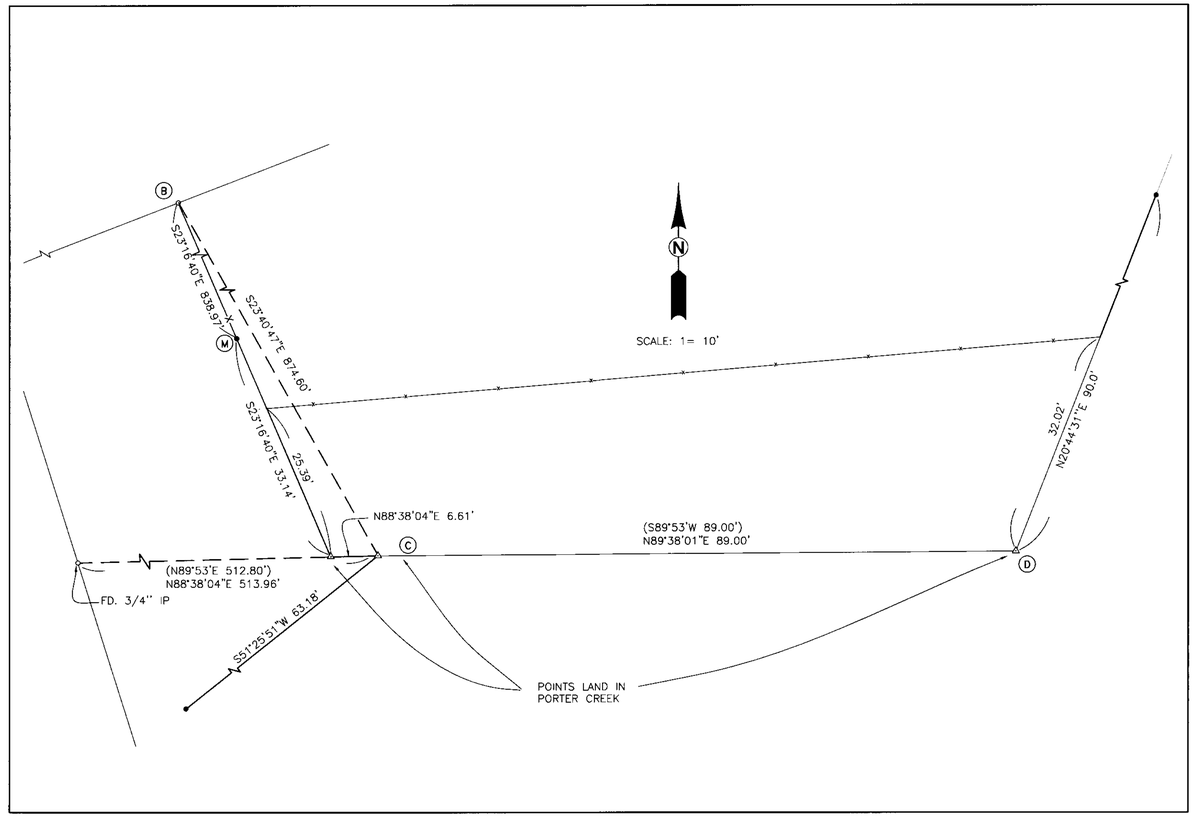


## DETAIL

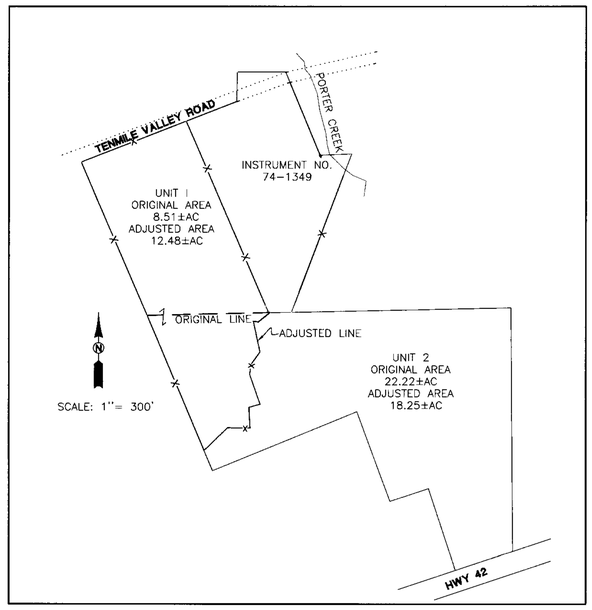


## OVERALL

NARRATIVE :

THE PURPOSE OF THIS SURVEY WAS TO ADJUST THE BOUNDARY BETWEEN UNITS 1 AND 2 AS SHOWN AS WELL AS TO MONUMENT THE BOUNDARY OF THAT LAND DESCRIBED IN INSTRUMENT NO. 74-1349 OF THE DEED RECORDS OF DOUGLAS COUNTY, OREGON. POINT "C" WAS CREATED AT RECORD DISTANCE FROM POINT "B" AT RECORD ANGLE FROM LINE "A-B". IT WAS AGREED BETWEEN PARTIES INVOLVED TO USE THE POSITION OF THE EXISTING FENCE ALONG THE EASTERLY BOUNDARY OF UNIT 1 AS THE LINE AND POINT "M" WAS SET IN THE EXISTING FENCE PER THIS AGREEMENT. POINT "F" WAS SET AT DISTANCE-DISTANCE INTERSECTION FROM POINTS "B" AND "E". POINT "G" WAS SET AT DISTANCE-DISTANCE INTERSECTION FROM POINTS "E" AND "H". POINT "I" WAS SET AT RECORD DISTANCE FROM POINT "G" ON LINE BETWEEN POINTS "G" AND "H". POINT "J" WAS SET AT RECORD DISTANCE FROM POINT"H" AT RECORD ANGLE FROM LINE "H-G". POINT "D" WAS SET AT DISTANCE-DISTANCE INTERSECTION FROM POINTS "J" AND "C".

APPROVALS:

Keith L. Cubic 2/14/01
DOUGLAS COUNTY PLANNING DIRECTOR DATE

FIELD CREW: NEIL HIBBS, SANDY HIBBS, AND ERIC HIBBS

EQUIPMENT: NIKON TOTAL STATION AND SDR 31 DATA COLLECTOR

OFFICE: NEIL HIBBS

DRAFTING: FRANKIE BARKER

REGISTERED PROFESSIONAL LAND SURVEYOR
OREGON
JANUARY 12, 1999
F.NEIL HIBBS
52989
EXPIRES: 6/30/2001

# SURVEY AND BOUNDARY LINE ADJUSTMENT

LYING IN THE NE 1/4 AND SE1/4 OF SECTION 29, T28S, R7W W.M. DOUGLAS COUNTY, OREGON

SURVEYED FOR:
STEVE AND JANICE EVANS
1170 TENMILE VALLEY RD.
TENMILE, OREGON 97481

SURVEYED BY:
i.e. ENGINEERING
741 S.E. Jackson Street
Roseburg, Oregon 97470
PHONE (541) 673-0166
FAX (541) 440-9392

SCALE: AS SHOWN | DATE: NOV. 2000 | DWG. BY: FLB | JOB NO: | PAGE: 1 OF 1

MAP FILE M132-72