MAP FILE M139-65

PLAT OF SURVEY
LOCATED IN
EAST 1/2 OF SECTION 24, T. 32 S., R. 6 W., W.M.
DOUGLAS COUNTY, OREGON
MARCH 26, 2002

FILED
Date: 4-3-2002 By: JC
This survey consists of:
Map: M139-65
Narrative:
Corner Rpt:
DOUGLAS COUNTY SURVEYOR

REGISTERED
PROFESSIONAL
LAND SURVEYOR
Raymond W. Wytcherley
OREGON
JULY 25, 1995
RAYMOND W. WYTCHERLEY
2724
EXPIRES JUNE 30, 2002

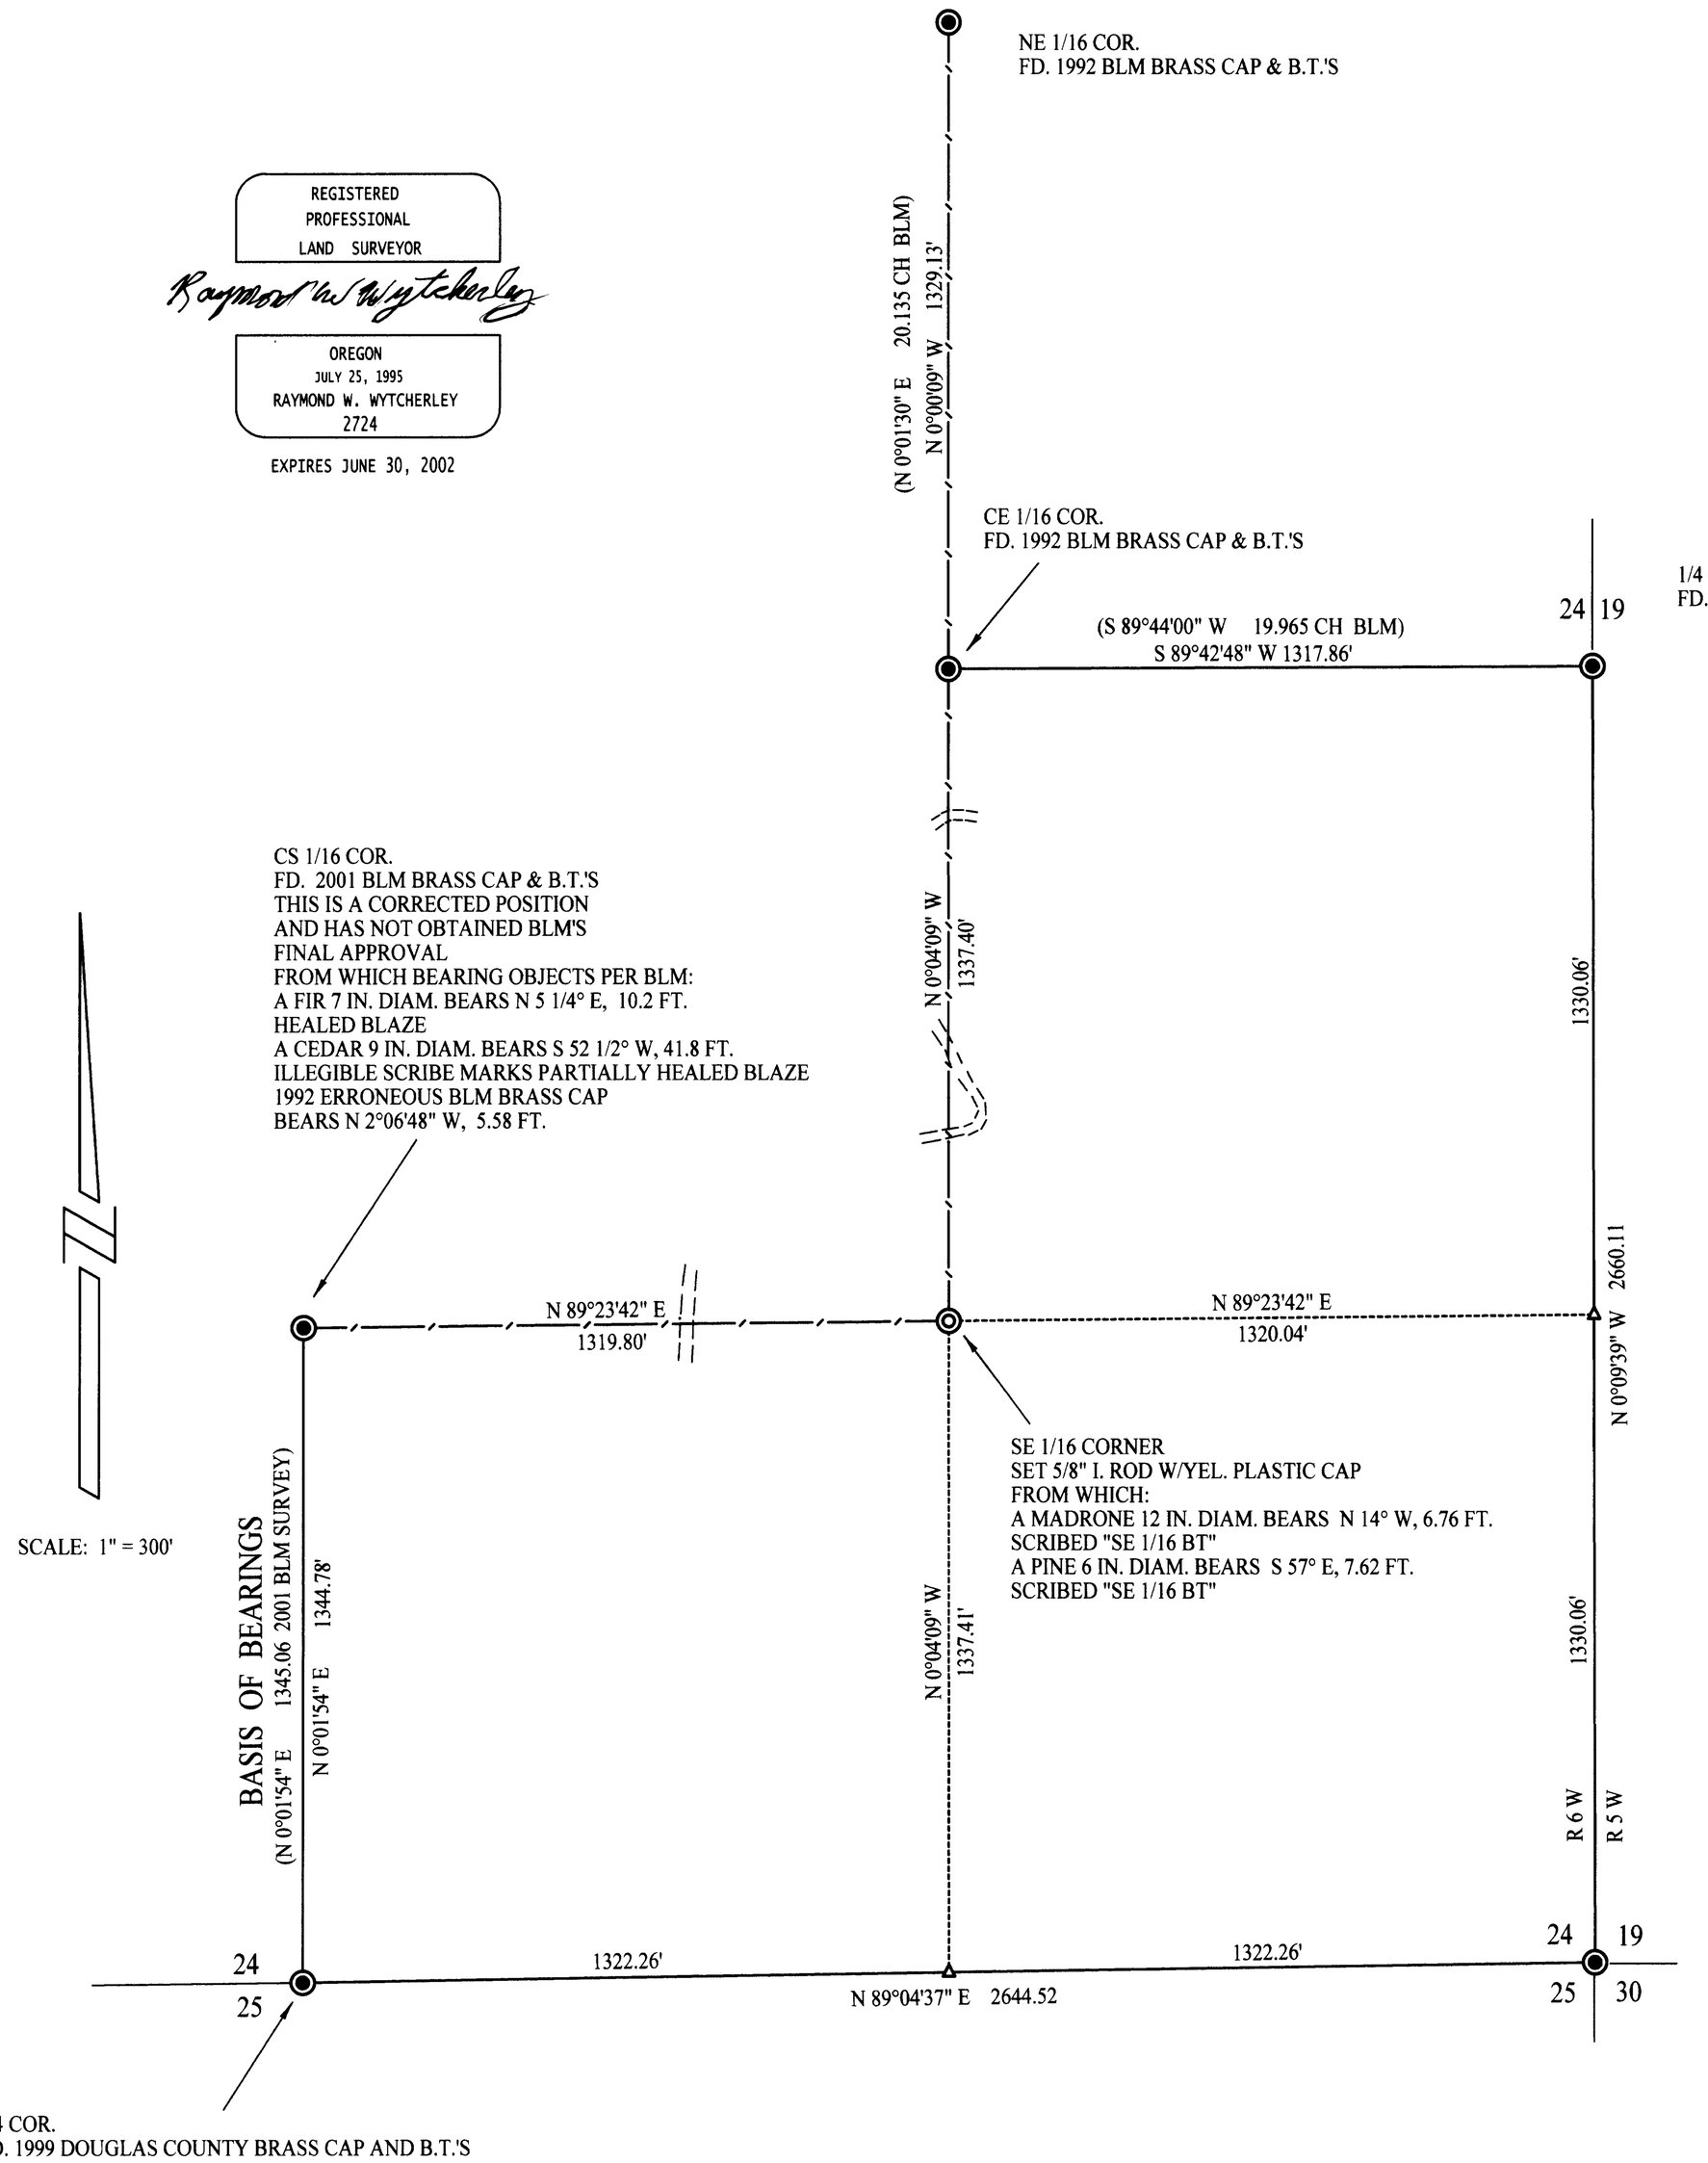

NARRATIVE:
THE PURPOSE OF THIS SURVEY IS TO SET THE S.E. 1/16 CORNER AND TO MARK THE LINES WITH BLAZES AND FLAGGING. I TIED AND HELD THE MONUMENTS AS SHOWN ON THIS PLAT. THE CENTER SOUTH 1/16 CORNER WAS RESET BY BLM DUE TO AN ERRONEOUS SOUTH 1/4 CORNER. THE NOTES AND PLAT FOR THAT SURVEY ARE STAMPED NOT OFFICIAL (UNTIL FINAL APPROVAL FROM HEADQUARTERS.)
I USED THIS CORNER AS IT AGREES WITHIN REASON WITH THE OTHER MONUMENTS.
THIS SURVEY WAS PERFORMED USING A NIKON DTM-A5 TOTAL STATION.

SECTION COR.
FD. 1 1/2" I. PIPE FIRMLY SET AND PROJECTING 8 INCHES ABOVE THE GROUND
FROM WHICH B.T.'S:
AN ORIG. B.T., A DEAD W. OAK 16 IN. DIAM.
BEARS S 40° E, 38.11 FT. TO NAIL (REC. S 43° E, 57 LKS)
ROTTED FACE
A PINE STUMP MOSTLY ROTTED BEARS N 81° E, 29.8 FT.
A MADRONE 20 IN. DIAM. BEARS S 89° W, 49.24 FT. TO NAIL
(REC. S 87° W, 49.5 FT.) SOME SCRIBES VISIBLE
EAST FORK OF TWIN FORKED MADRONE
14 IN. DIAM. BEARS N 79° W, 72.47 FT. TO NAIL
(REC, N 82° W, 71.8 FT.) SOME SCRIBES VISIBLE
A MADRONE 12 IN. DIAM. BEARS N 38° E, 12.78 FT. TO A NAIL
(REC. N 42° E, 13.2 FT.) SOME SCRIBES VISIBLE

LEGEND:
◎ INDICATES 5/8" x 30" I. ROD W/YEL. PLASTIC CAP MARKED "LS 2724 WYTCHERLEY".
◉ INDICATES MONUMENT FOUND AS INDICATED.
△ INDICATES CALCULATED POINT.
( ) INDICATES RECORD AS NOTED.
—,——,— INDICATES LINES MARKED THIS SURVEY.

BEARINGS ARE BASED UPON THE SOUTH 1/4 OF THE
NORTH-SOUTH CENTERLINE OF THE SECTION PER
2001 BLM SURVEY.

PLOTTED BY A HP DESIGNJET 500 ON CONTINENTAL IMAGING # JPC4M2 POLYESTER FILM WITH HP CARTRIDGE # 4844A.

SURVEYED FOR:
SUPERIOR LUMBER CO.
2695 GLENDALE VALLEY ROAD
P.O. BOX 250
GLENDALE, OREGON 97442

SURVEYED BY:
RAY WYTCHERLEY SURVEYING
P.O. BOX 888
713 WILLIS, APT. B
GLENDALE, OREGON 97442
541-476-3319

MAP FILE M139-65