FILED
Date: 5/6/2004 By: JC
This survey consists of:
Map: M144-36
Narrative:
Corner Rpt:
DOUGLAS COUNTY SURVEYOR

MAP FILE M144-36

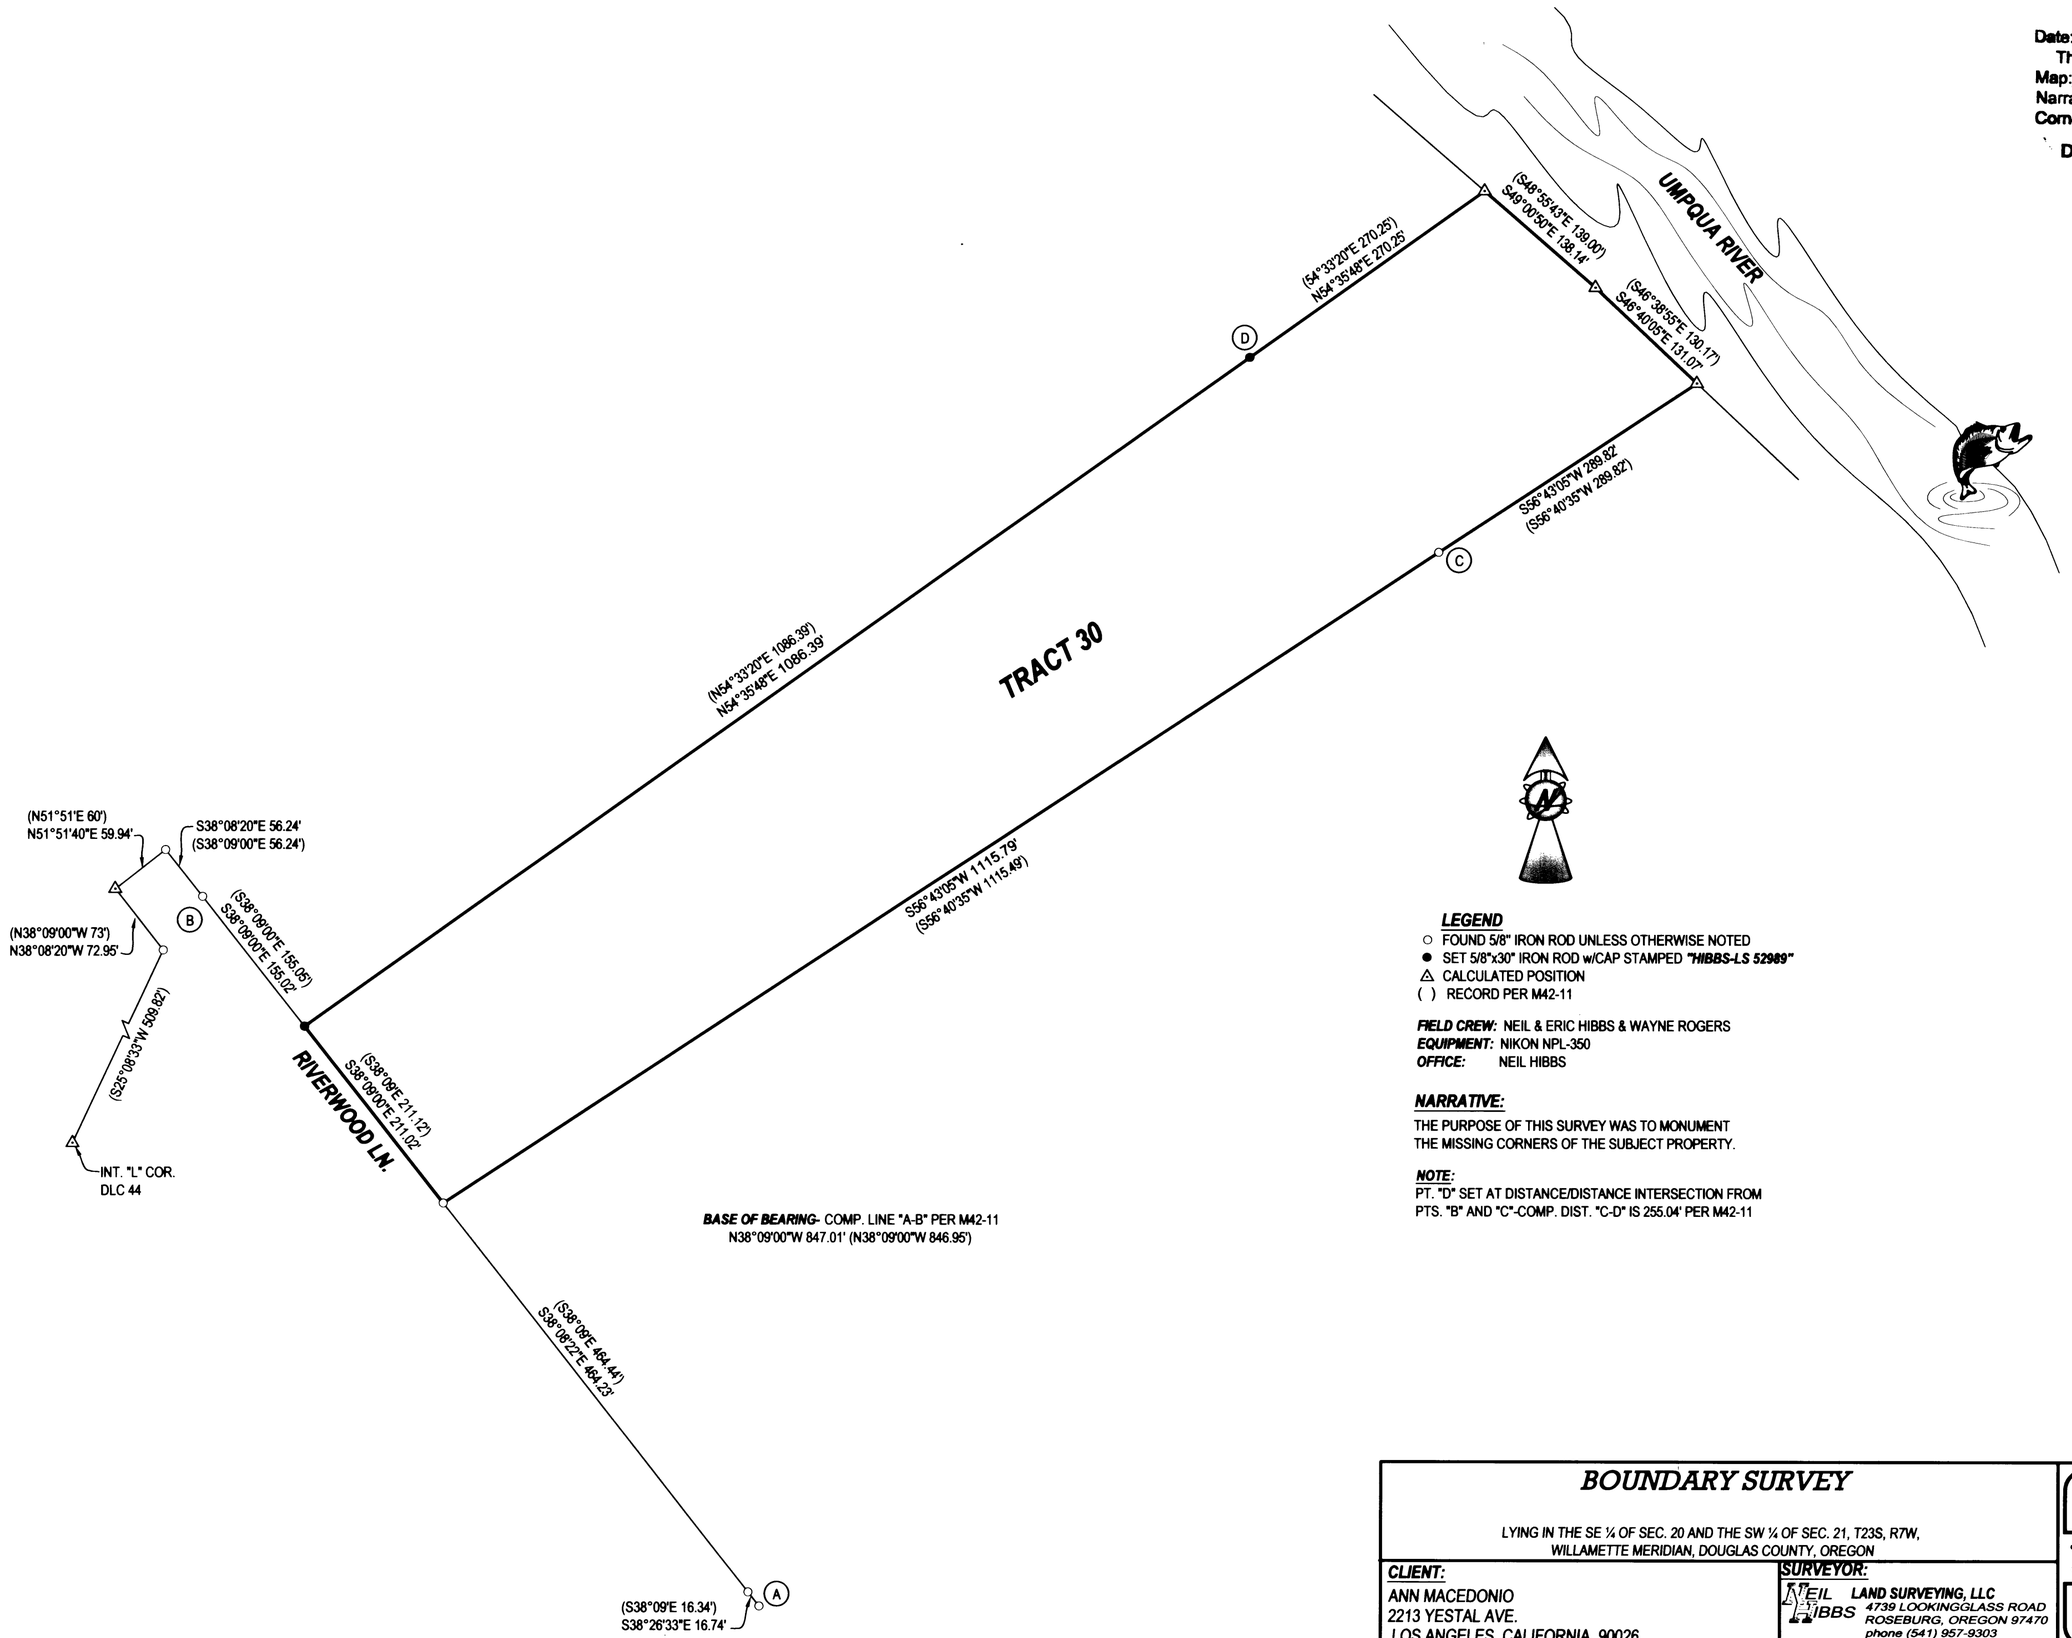

LEGEND

- ○ FOUND 5/8" IRON ROD UNLESS OTHERWISE NOTED
- ● SET 5/8"x30" IRON ROD w/CAP STAMPED ***"HIBBS-LS 52989"***
- △ CALCULATED POSITION
- ( ) RECORD PER M42-11

FIELD CREW: NEIL & ERIC HIBBS & WAYNE ROGERS
EQUIPMENT: NIKON NPL-350
OFFICE: NEIL HIBBS

NARRATIVE:

THE PURPOSE OF THIS SURVEY WAS TO MONUMENT THE MISSING CORNERS OF THE SUBJECT PROPERTY.

NOTE:

PT. "D" SET AT DISTANCE/DISTANCE INTERSECTION FROM PTS. "B" AND "C"-COMP. DIST. "C-D" IS 255.04' PER M42-11

BOUNDARY SURVEY

LYING IN THE SE ¼ OF SEC. 20 AND THE SW ¼ OF SEC. 21, T23S, R7W, WILLAMETTE MERIDIAN, DOUGLAS COUNTY, OREGON

CLIENT:
ANN MACEDONIO
2213 YESTAL AVE.
LOS ANGELES, CALIFORNIA 90026

SURVEYOR:
NEIL HIBBS LAND SURVEYING, LLC
4739 LOOKINGGLASS ROAD
ROSEBURG, OREGON 97470
phone (541) 957-9303
fax (541) 957-9306
email: NeilHibbs@aol.com

REGISTERED PROFESSIONAL LAND SURVEYOR
OREGON
JANUARY 12, 1999
F.NEIL HIBBS
52989
EXPIRATION DATE
6/30/2005

DWG. SCALE: 1" = 100'	***JOB #:*** 0206-01	***PAGE:*** 1 OF 1	***DATE:*** ARPIL 2004

PRINTED BY: DRAFTING

MAP FILE M144-36