A SURVEY FOR RICHARD AND JOYCE HENTSCHEL

LOCATED IN THE NE 1/4 OF SECTION 4, T27S, R7W, W.M., DOUGLAS COUNTY, OREGON

FILED
Date: 12/27/2004 By: JP
This survey consists of:
Map: M 145 - 80 B
Narrative:
Corner Rpt:
DOUGLAS COUNTY SURVEYOR

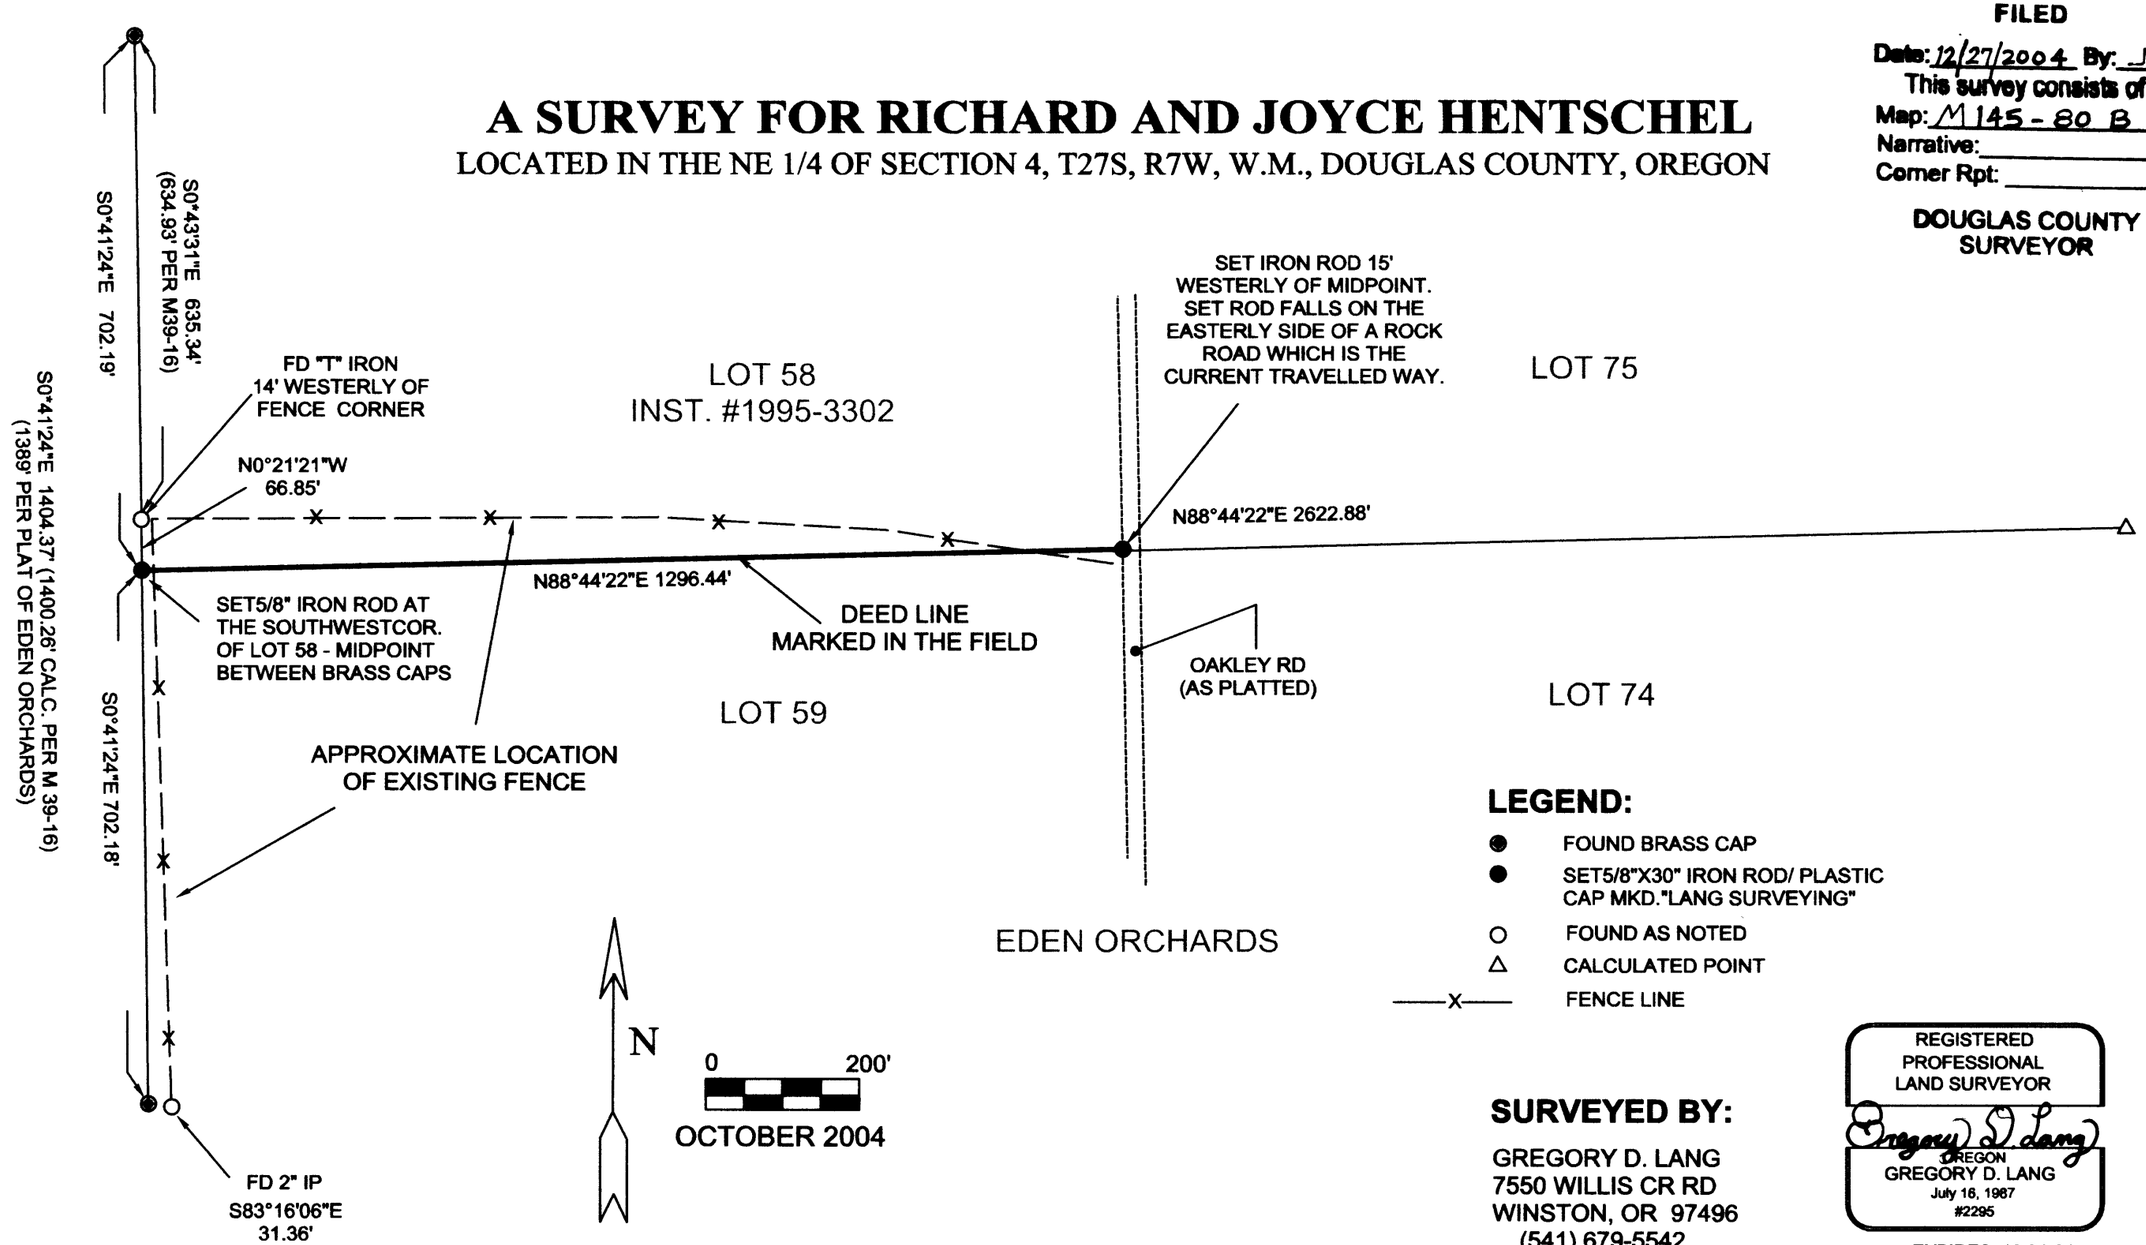

LEGEND:

- ● FOUND BRASS CAP
- ● SET5/8"X30" IRON ROD/ PLASTIC CAP MKD."LANG SURVEYING"
- ○ FOUND AS NOTED
- △ CALCULATED POINT
- —x— FENCE LINE

SURVEYED BY:

GREGORY D. LANG
7550 WILLIS CR RD
WINSTON, OR 97496
(541) 679-5542

REGISTERED PROFESSIONAL LAND SURVEYOR
Gregory D. Lang
OREGON
GREGORY D. LANG
July 16, 1987
#2295
EXPIRES: 12-31-04

PAGE 2 OF 2

Traverse PC

MAP FILE M 145-80 B

MAP FILE M 145-80 B