MAP FILE M146-41B

FILED
Date: 7-5-2006 By: JP
This survey consists of: 3 SHEETS
Map: M146-41B
Narrative:
Corner Rpt:
DOUGLAS COUNTY SURVEYOR

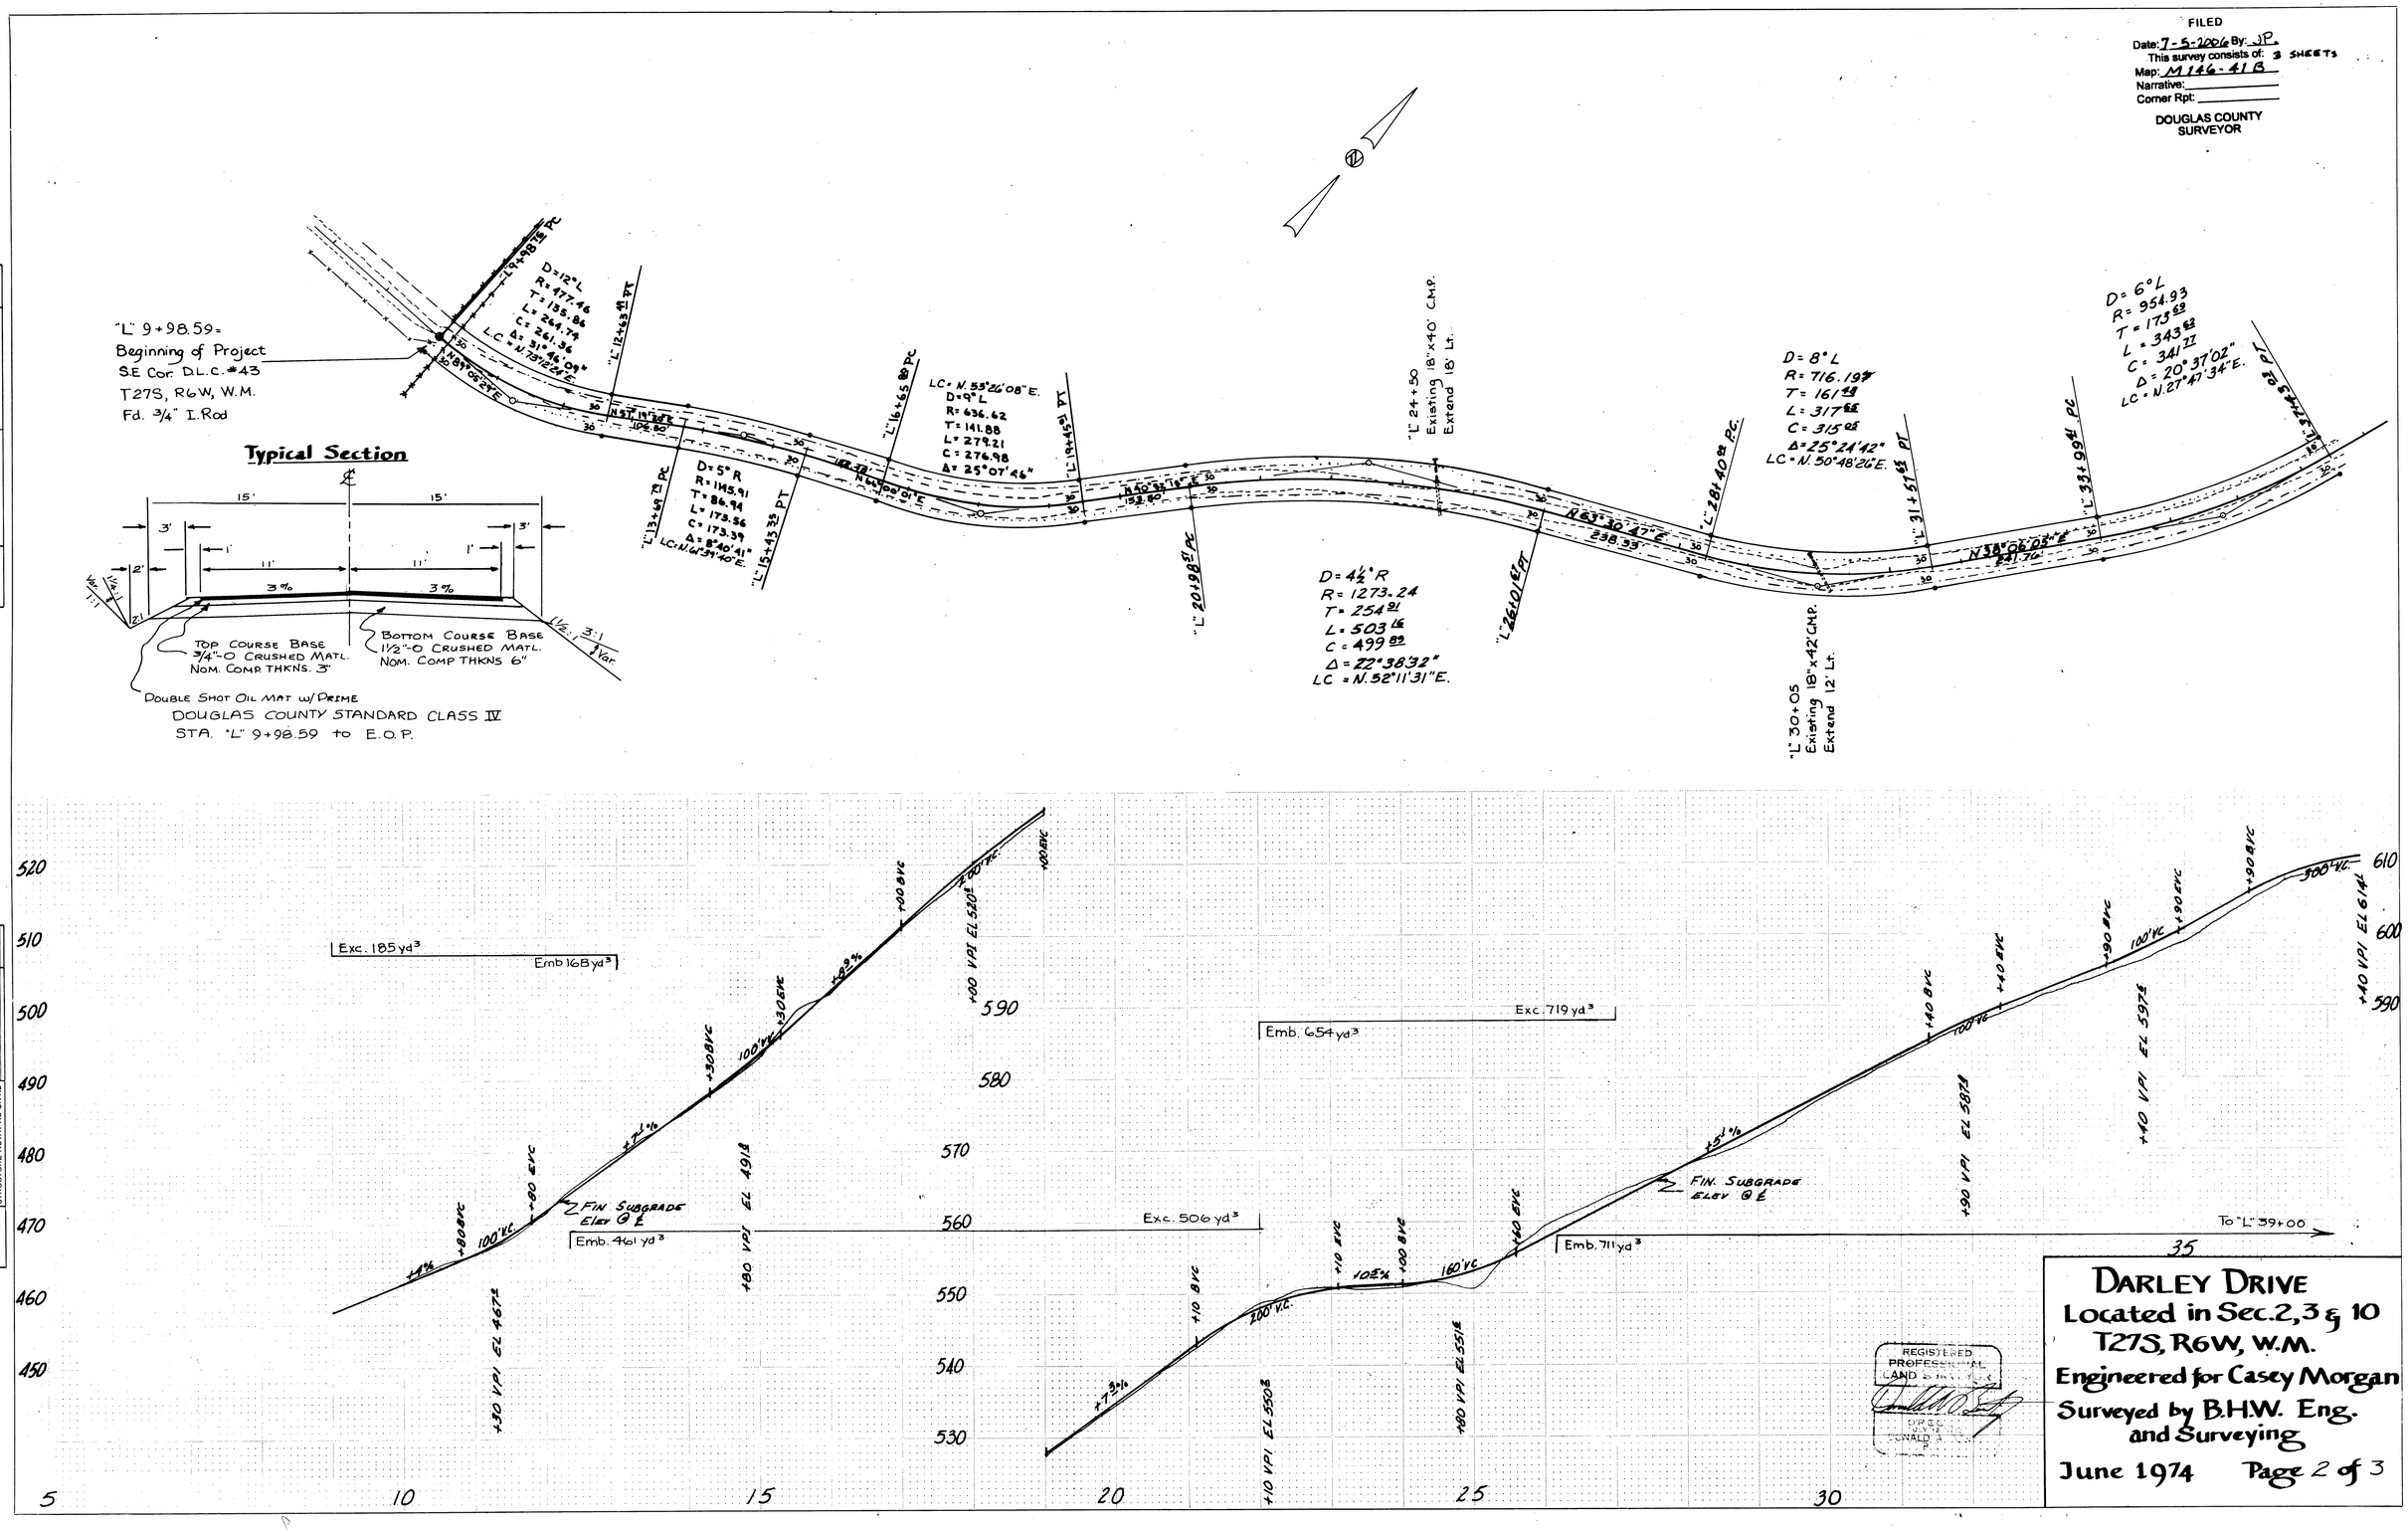

PLAN
NOTE BOOK
NO.
SURVEYED
PLOTTED
ROADWAY CHECKED
RT. OF WAY CHECKED
BY
DATE

PROFILE
NOTE BOOK
NO.
SURVEYED
PLOTTED
GRADES CHECKED
B.M.'S NOTED
STRUCTURE NOTATNS CHKD
BY
DATE

M.P. 0.19 - 0.71

MAP FILE M146-41B