MAP FILE M146-41C

FILED
Date: 7-5-2006 By: JP
This survey consists of: 3 SHEETS
Map: M146-41C
Narrative:
Corner Rpt:
DOUGLAS COUNTY SURVEYOR

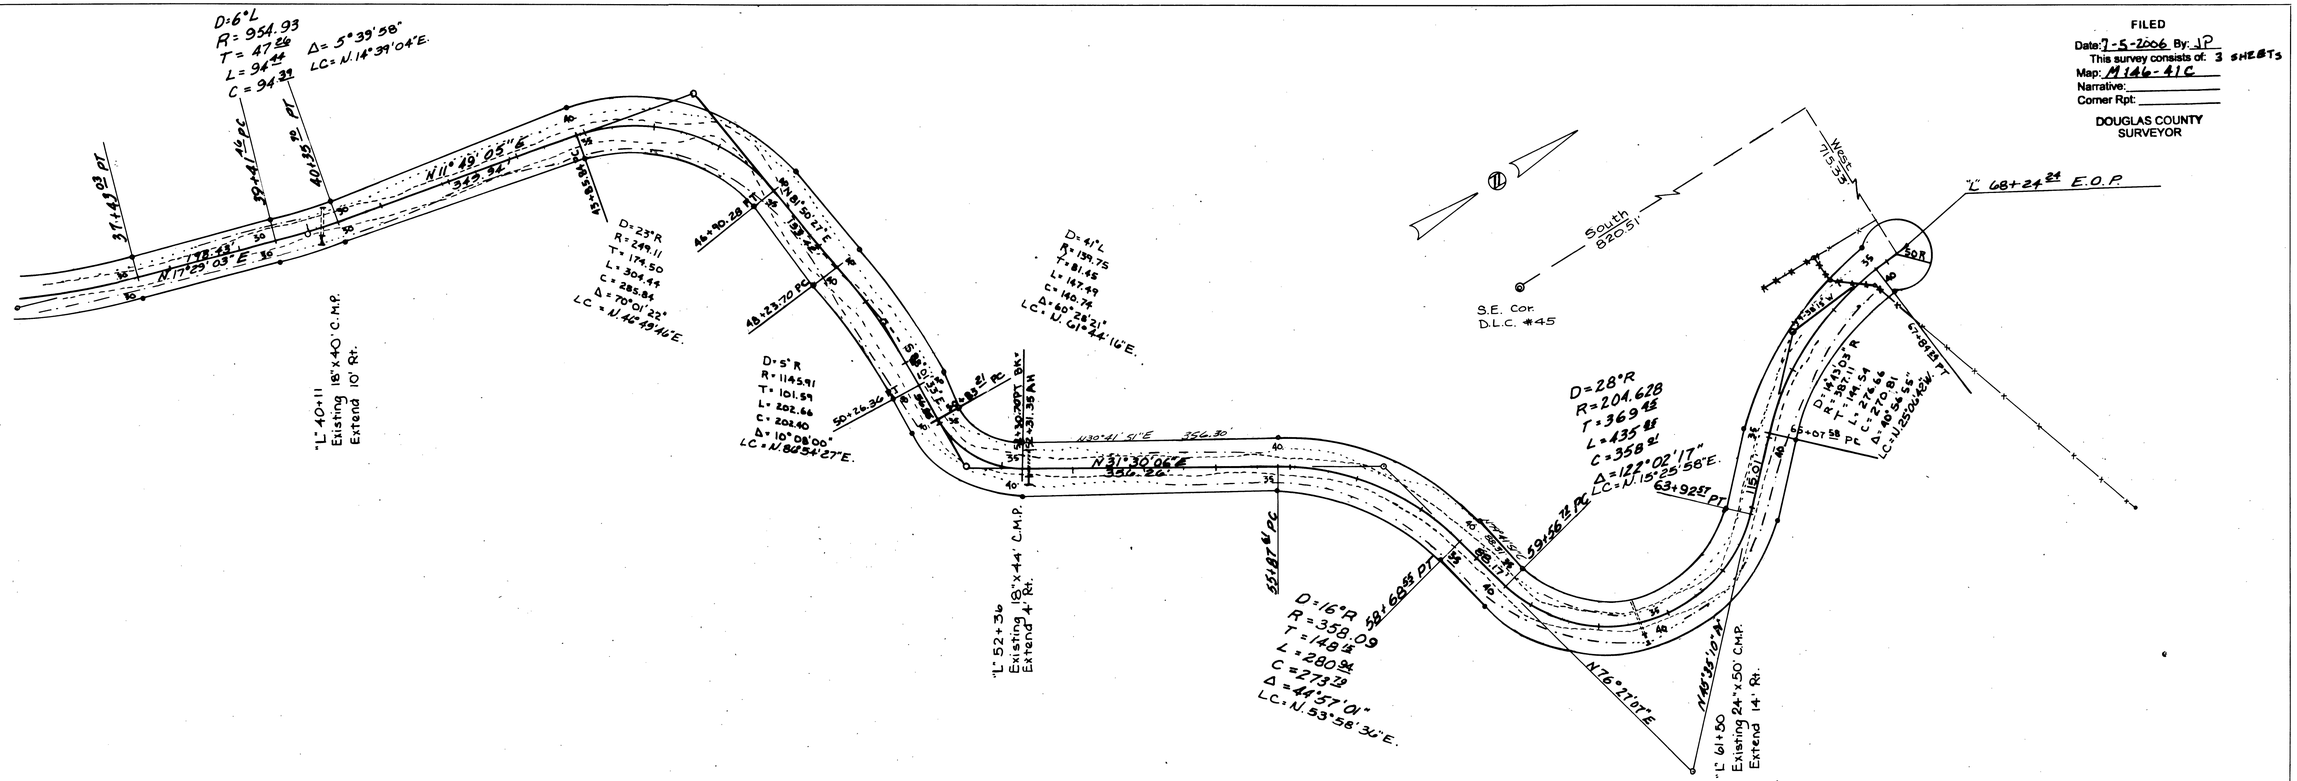

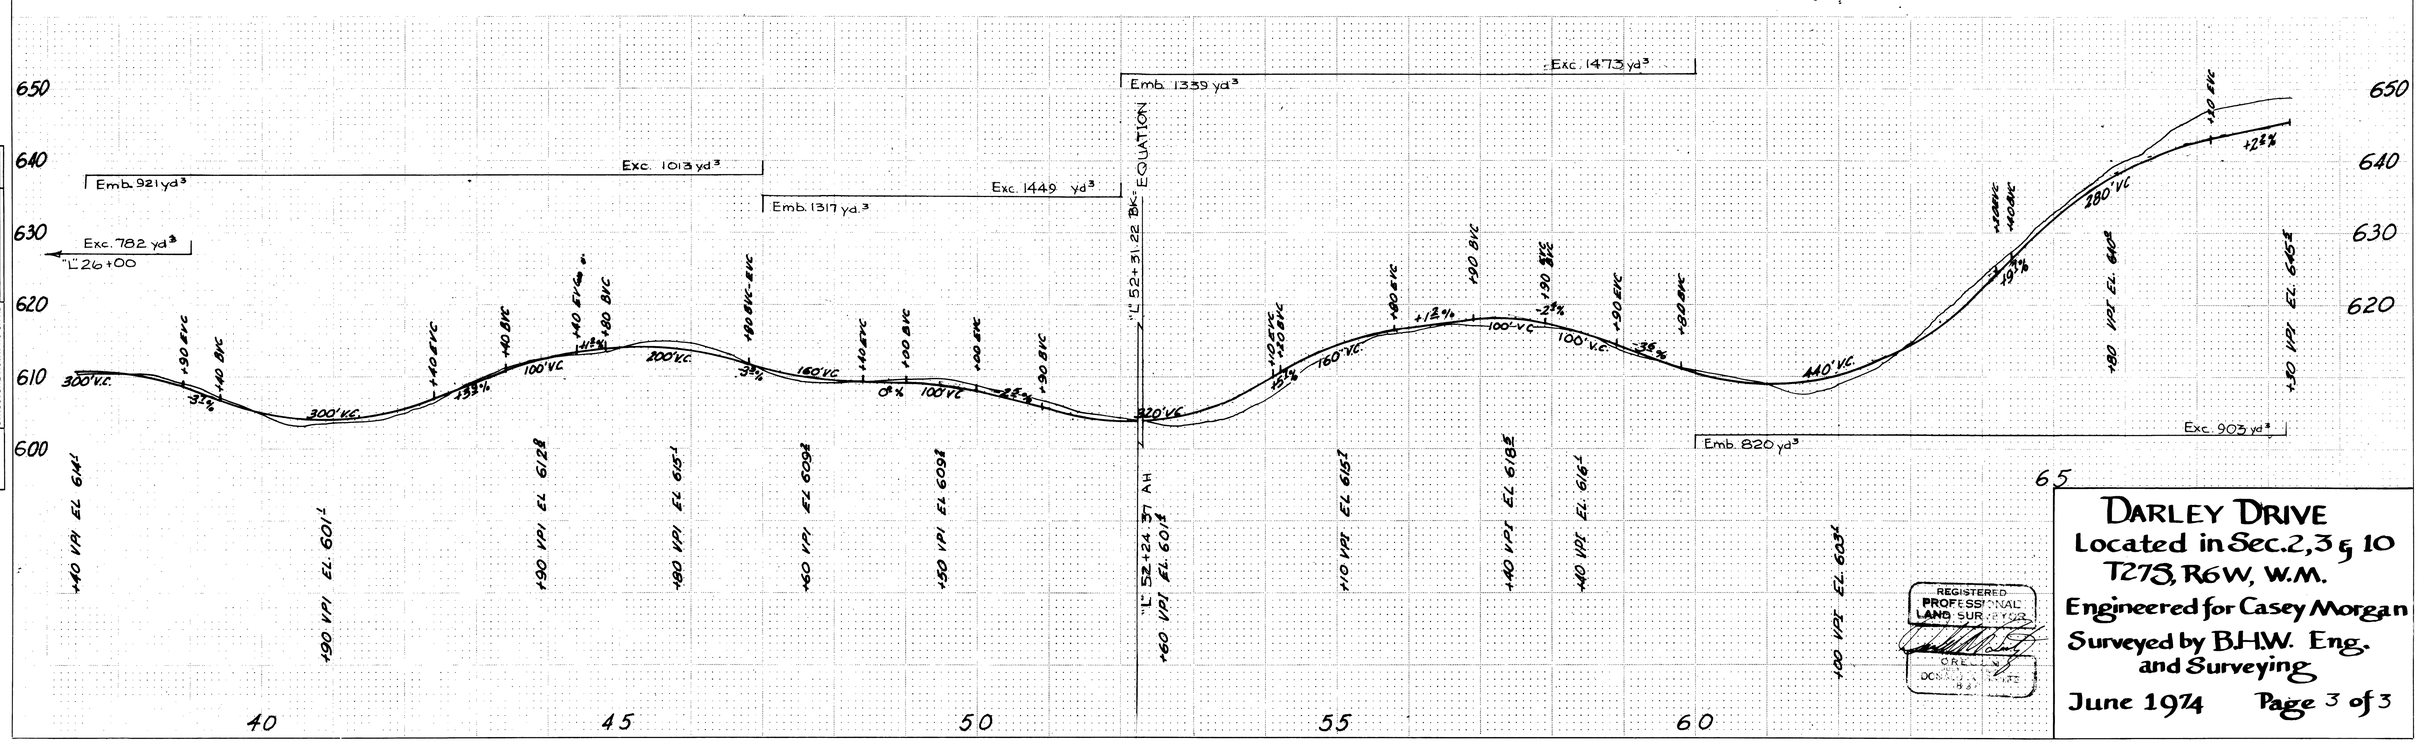

DARLEY DRIVE
Located in Sec. 2, 3 & 10
T27S, R6W, W.M.
Engineered for Casey Morgan
Surveyed by B.H.W. Eng. and Surveying
June 1974 Page 3 of 3

REGISTERED PROFESSIONAL LAND SURVEYOR
OREGON

PLAN		BY	DATE
NOTE BOOK NO.	SURVEYED / PLOTTED / RIGHT OF WAY CHECKED / ALIGNMENT CHECKED / RT OF WAY CHECKED		

PROFILE		BY	DATE
NOTE BOOK NO.	SURVEYED / PLOTTED / CROSSES CHECKED / B.M.'s NOTED / STRUCTURE NOTATNS CHKD		

M.P. 0.71 - 1.29

MAP FILE M146-41C