SURVEY FOR BOUNDARY LINE ADJUSTMENT

IN THE NE 1/4 OF SECTION 23, T30S, R6W, W.M.

CITY OF RIDDLE

FILED
Date: 12-12-2006 By: JC
This survey consists of:
Map: M151-73
Narrative:
Corner Recs:
DOUGLAS COUNTY SURVEYOR

MAP FILE M151-73

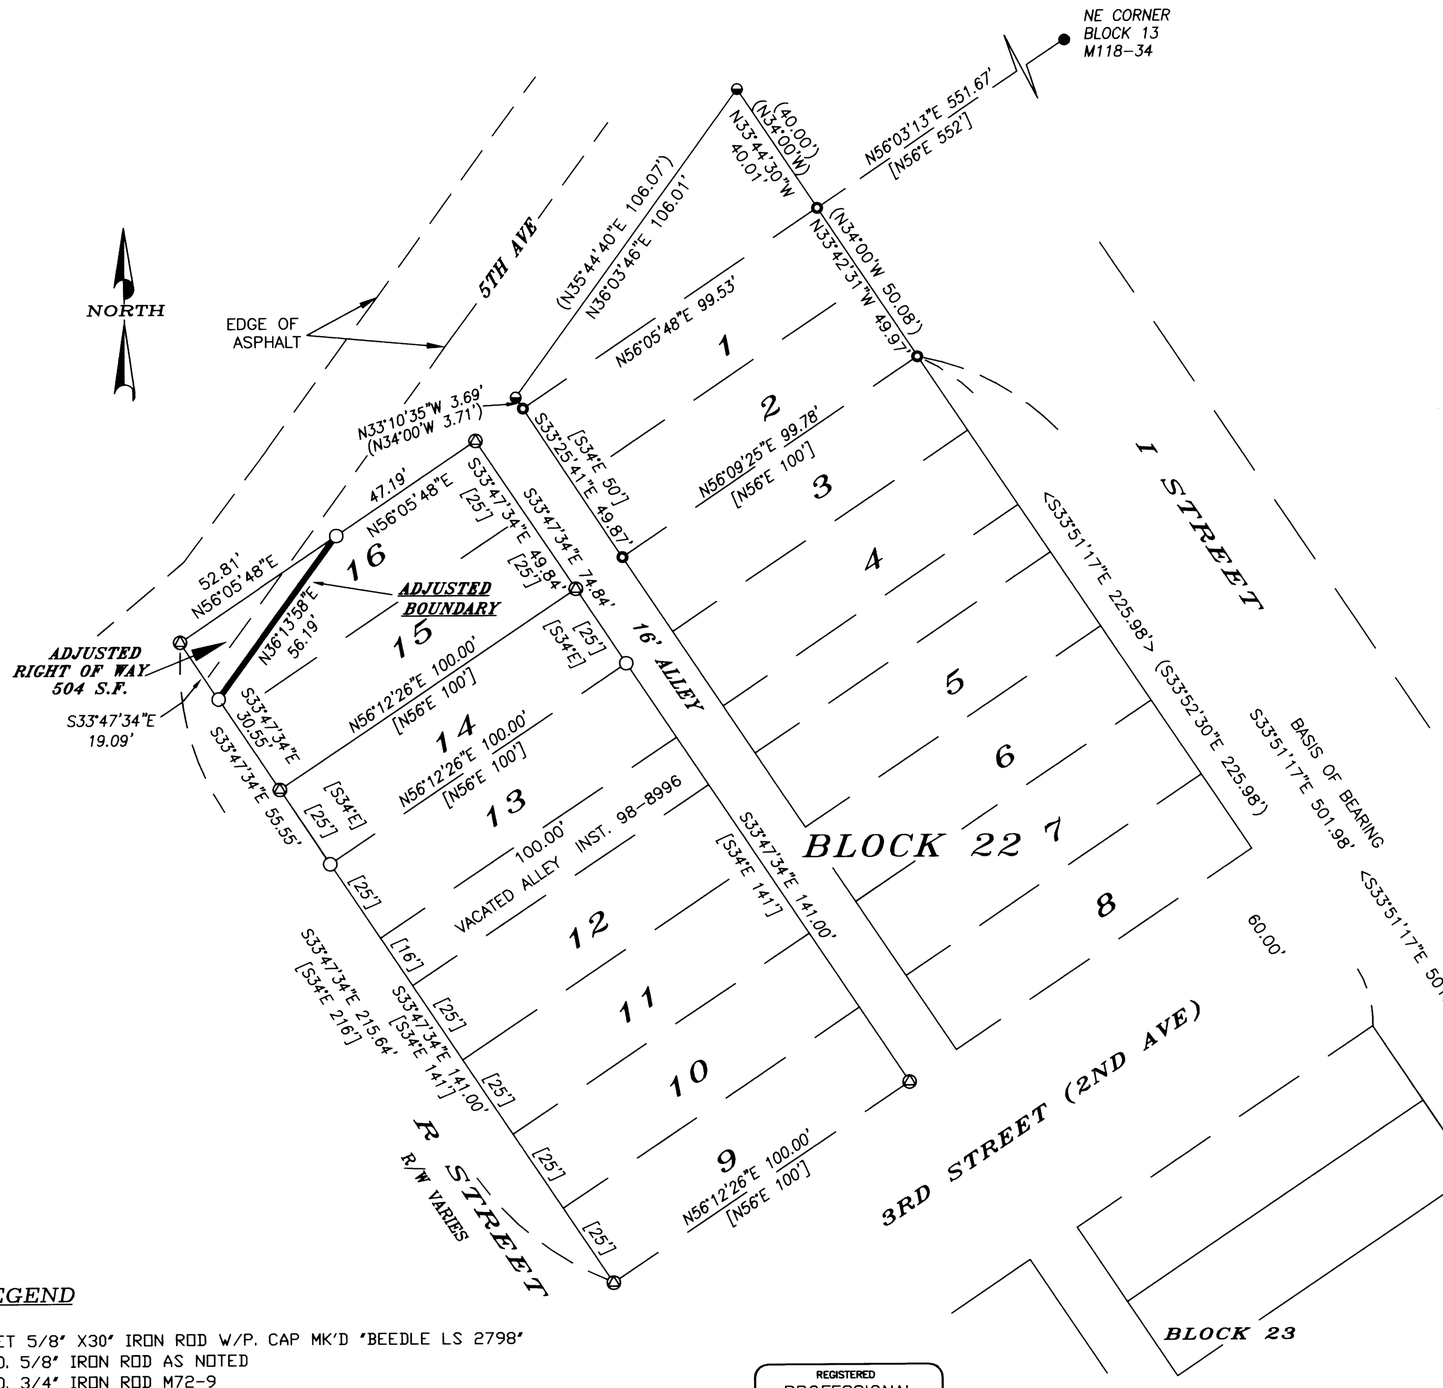

NARRATIVE

THE PURPOSE OF THIS SURVEY WAS TO ADJUST THE BOUNDARY OF LOT 16, BLOCK 22, CITY OF RIDDLE, TO ACCOMMODATE THE TRAVEL-WAY MISALIGNMENT OF 5TH AVENUE AT THE INTERSECTION OF "R" STREET, WHICH OVERLAPS LOT 16.

MONUMENTS FOUND PER SURVEY M150-73 CONTROLLED THIS SURVEY. THIS SURVEY WAS PERFORMED BY DAVID BEEDLE AND GAYLE BEEDLE USING A SOKKIA SET 4BII TOTAL STATION. CALCULATIONS AND DRAFTING BY DAVID BEEDLE.

Darlene Weakley

DARLENE WEAKLEY, RECORDER, CITY OF RIDDLE

LEGEND

- ○ SET 5/8" X30" IRON ROD W/P. CAP MK'D "BEEDLE LS 2798"
- ● F.D. 5/8" IRON ROD AS NOTED
- ◒ F.D. 3/4" IRON ROD M72-9
- ⊙ F.D. 1" PIPE M72-9 OR CS 51/177-3
- ⊘ CALCULATED POSITION
- < > RECORD MAP DATA M150-73
- ( ) RECORD MAP DATA, M118-34, M72-9, M77-71, OR AS NOTED
- [ ] RECORD CITY OF RIDDLE PLAT VOL. 2 PG. 32
- ━━ ADJUSTED BOUNDARY LINE

REGISTERED PROFESSIONAL LAND SURVEYOR
David J. Beedle
OREGON
JANUARY 21, 1997
DAVID J. BEEDLE
#2798
EXPIRES 12-31-07

DAVID J. BEEDLE PROFESSIONAL LAND SURVEYING, LLC
TEL 541-874-3258
163 TRAYLOR ROAD
RIDDLE, OREGON 97469

SCALE: 1"= 30'
DATE: 11-28-06

SURVEYED FOR:
CITY OF RIDDLE
RIDDLE, OR 97469

MAP FILE M151-73