SCII 1963-003

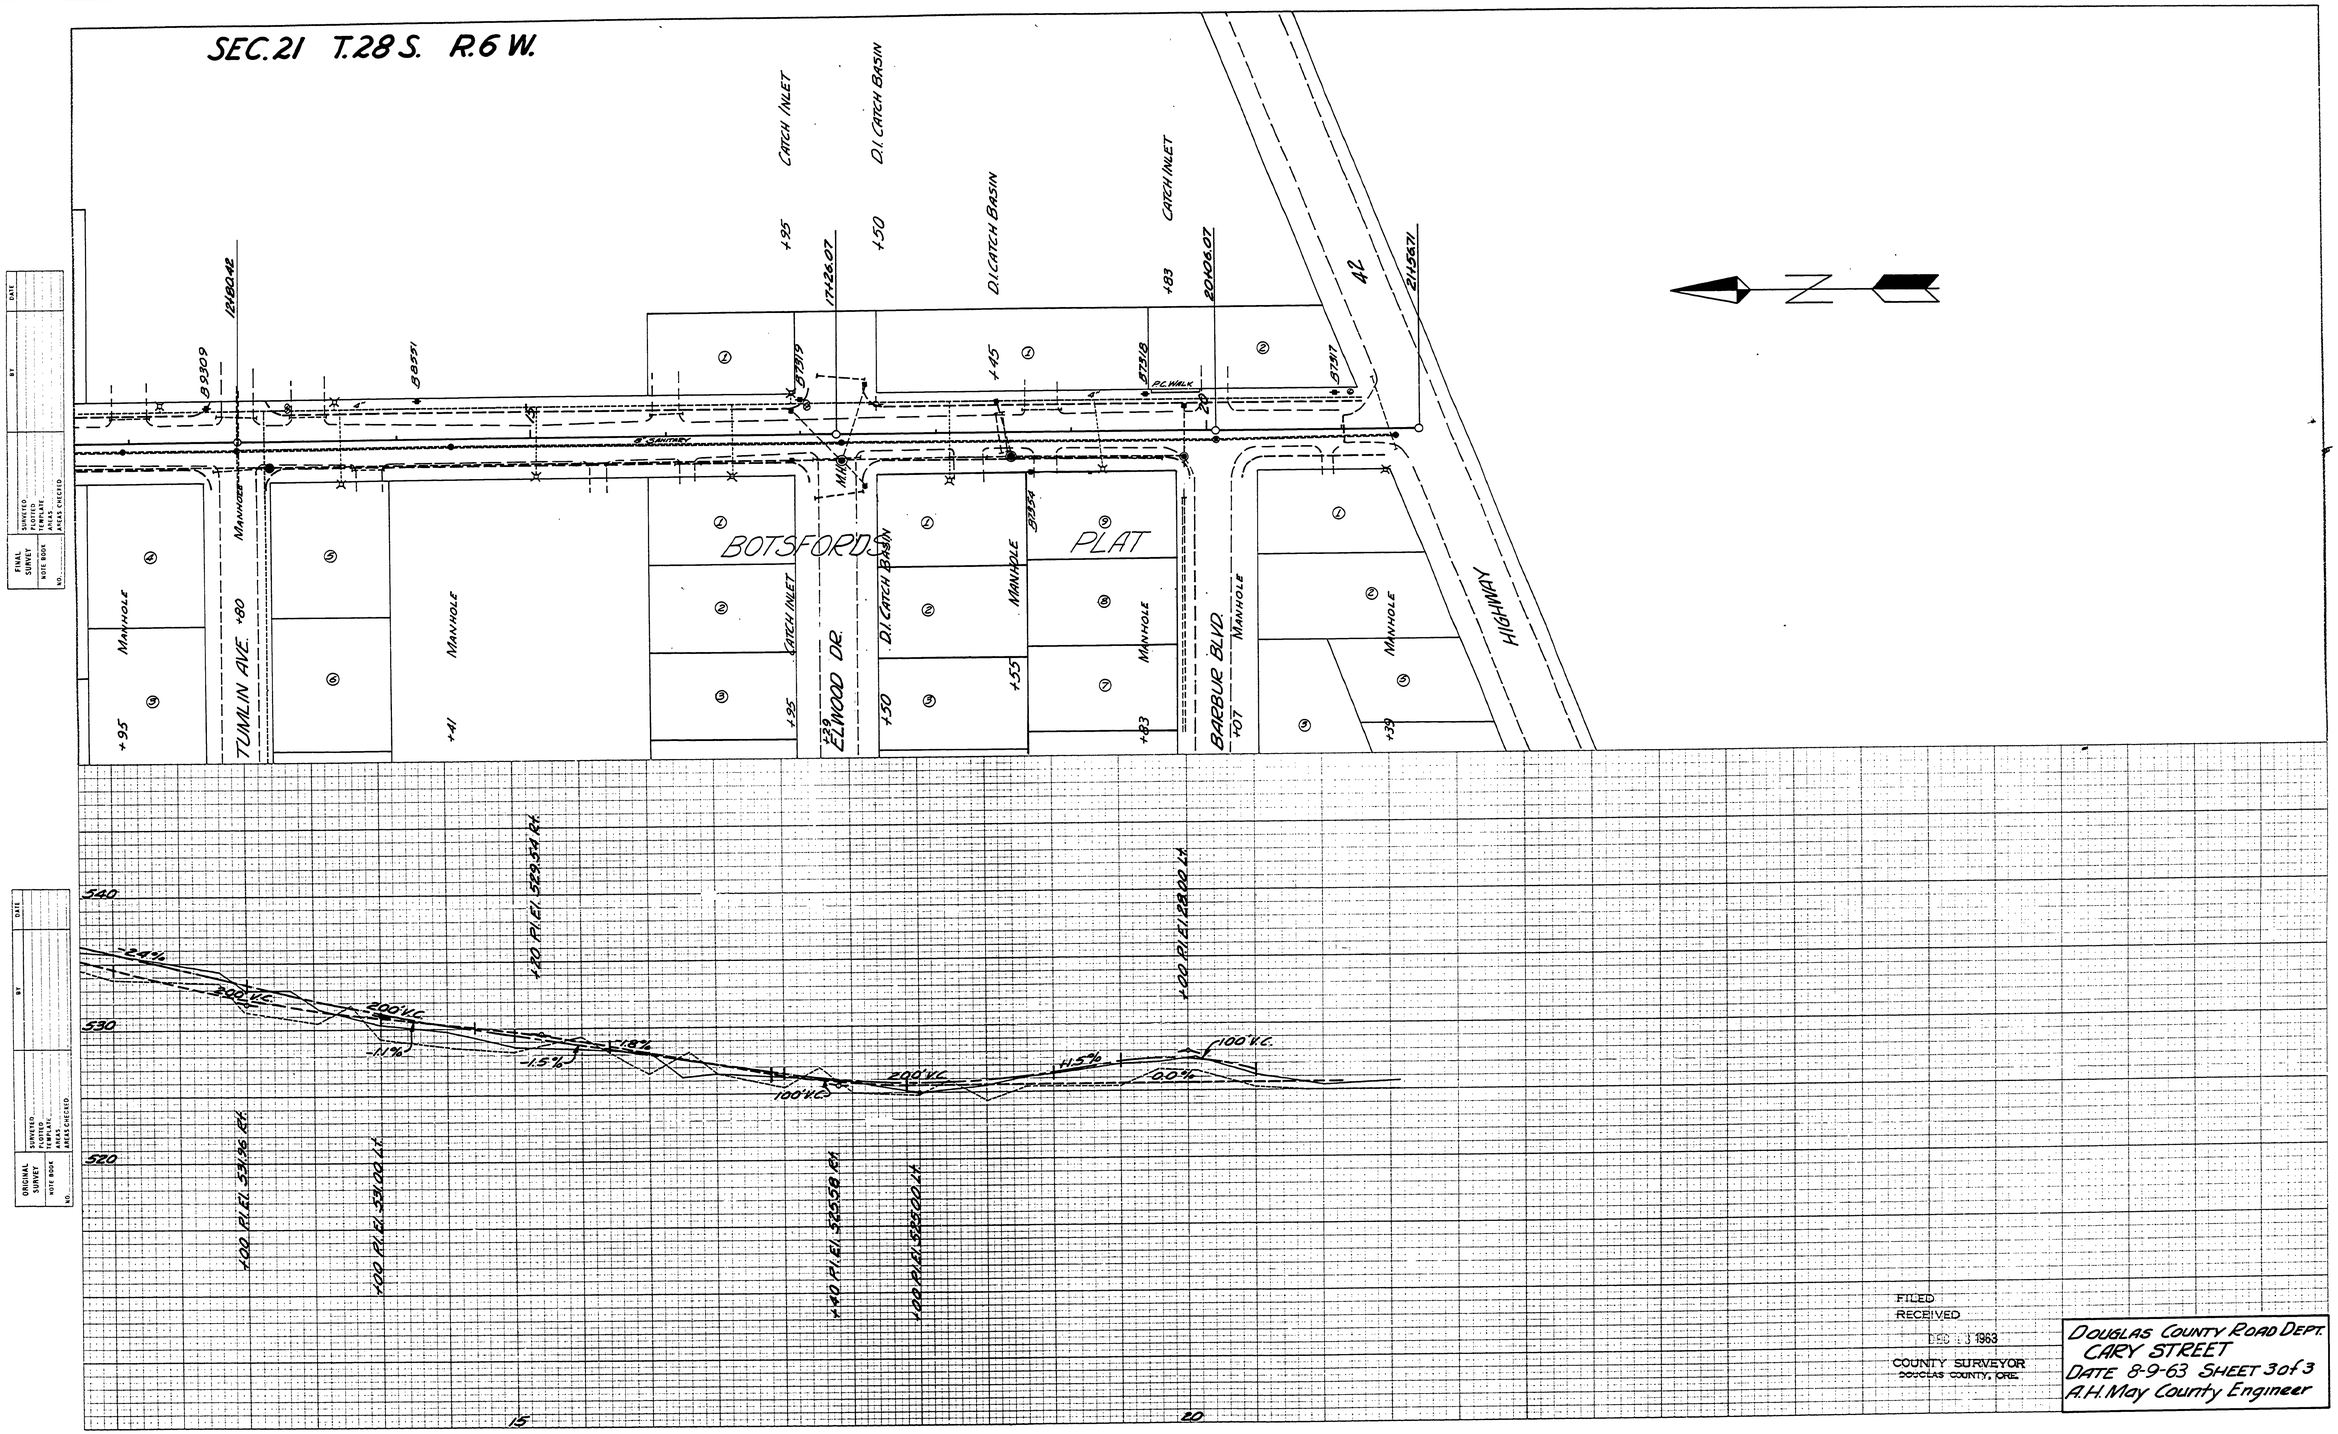

FILED
RECEIVED
DEC 13 1963
COUNTY SURVEYOR
DOUGLAS COUNTY, ORE.

DOUGLAS COUNTY ROAD DEPT.
CARY STREET
DATE 8-9-63 SHEET 3 of 3
A.H. May County Engineer

SCII 1963-003