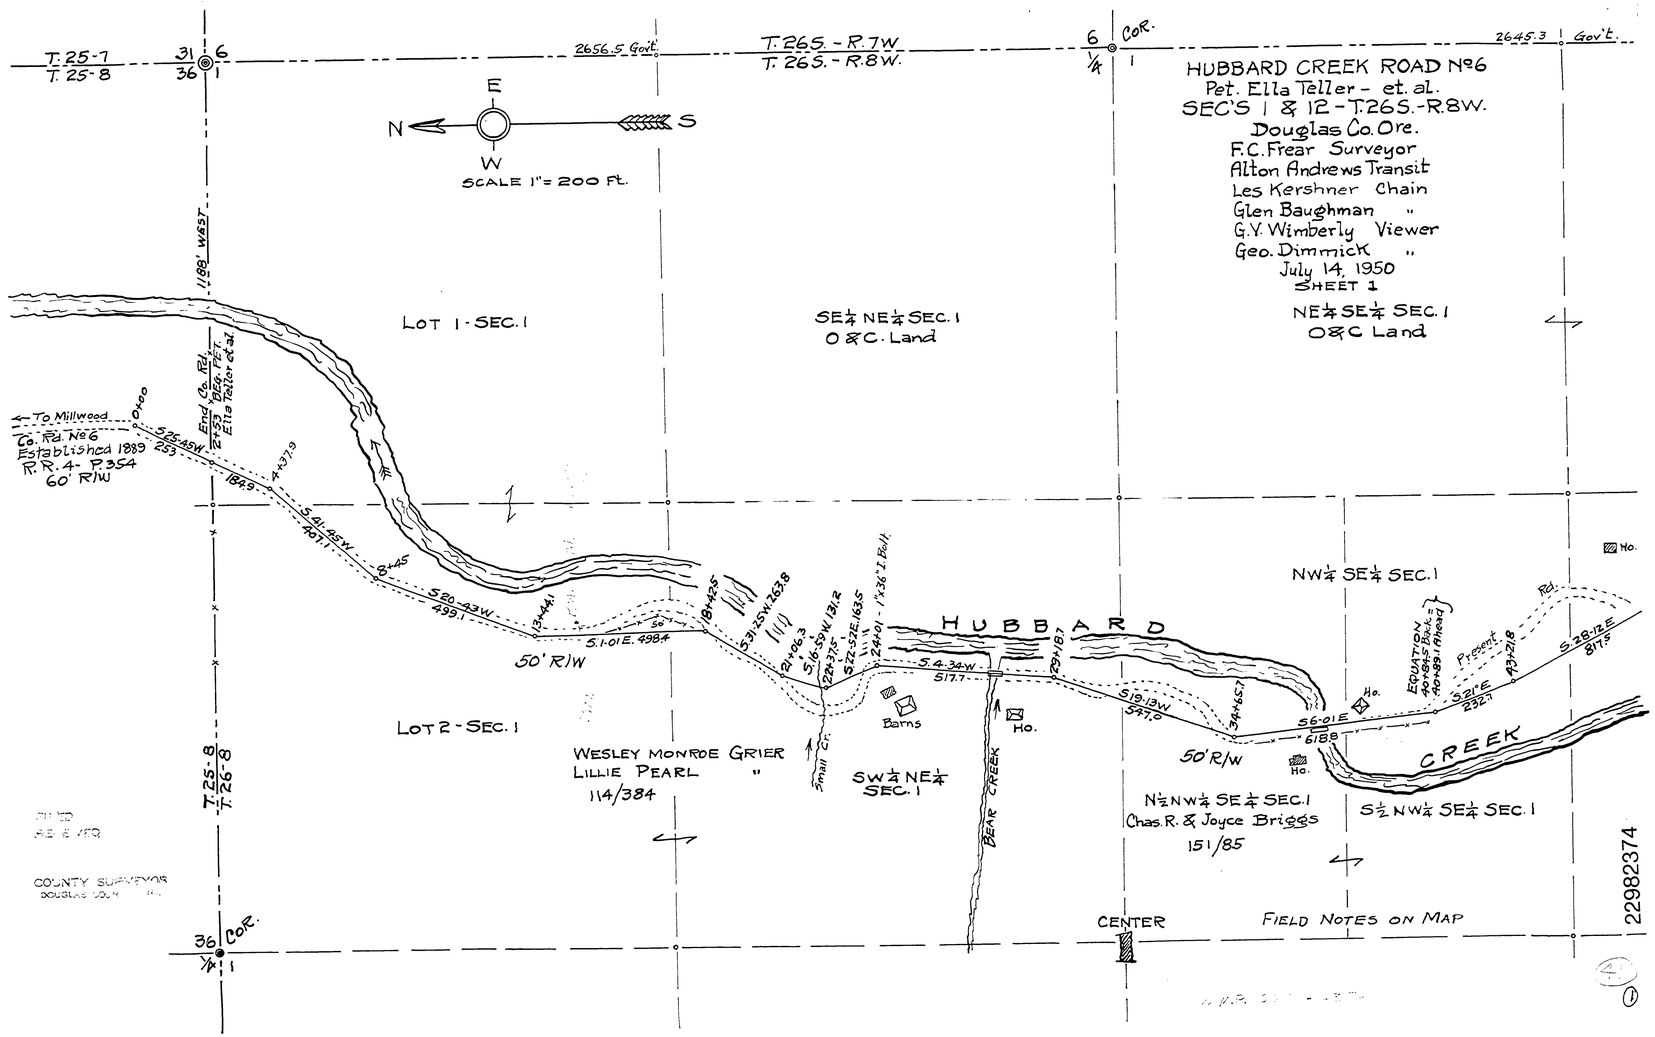
HUBBARD CREEK ROAD No 6
Pet. Ella Teller - et. al.
SEC'S 1 & 12 - T.26S.-R.8W.
Douglas Co. Ore.
F.C. Frear Surveyor
Alton Andrews Transit
Les Kershner Chain
Glen Baughman "
G.V. Wimberly Viewer
Geo. Dimmick "
July 14, 1950
SHEET 1
T.25-7
T.25-8
T.26S.-R.7W.
T.26S.-R.8W.
2656.5 Gov't.
2645.3 Gov't.
COR.
SCALE 1" = 200 Ft.
LOT 1 - SEC. 1
SE¼ NE¼ SEC. 1
O&C. Land
NE¼ SE¼ SEC. 1
O&C Land
NW¼ SE¼ SEC. 1
LOT 2 - SEC. 1
WESLEY MONROE GRIER
LILLIE PEARL "
114/384
SW¼ NE¼ SEC. 1
N½ NW¼ SE¼ SEC. 1
Chas. R. & Joyce Briggs
151/85
S½ NW¼ SE¼ SEC. 1
HUBBARD CREEK
BEAR CREEK
Small Cr.
Barns
Ho.
50' R/W
CENTER
FIELD NOTES ON MAP
To Millwood
Co. Rd. No 6
Established 1889
R.R. 4 - P354
60' R/W
End Co. Rd.
Ella Teller et al
EQUATION
Present Rd.
COUNTY SURVEYOR
22982374