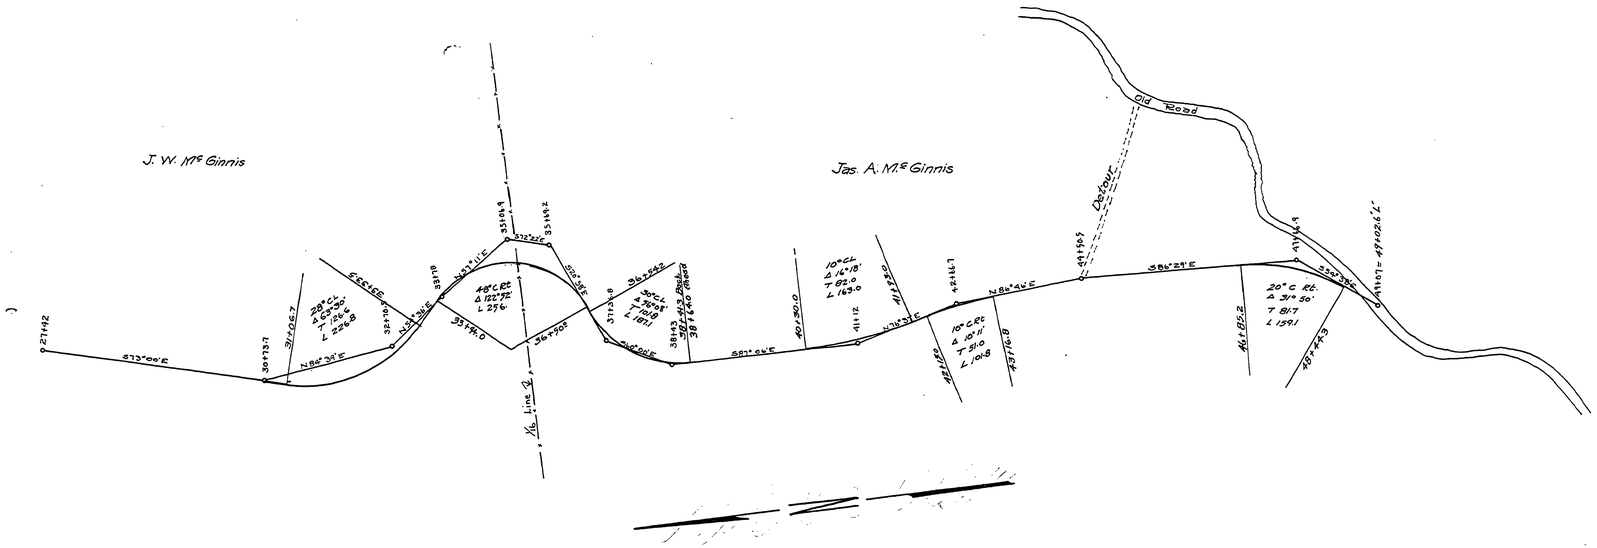

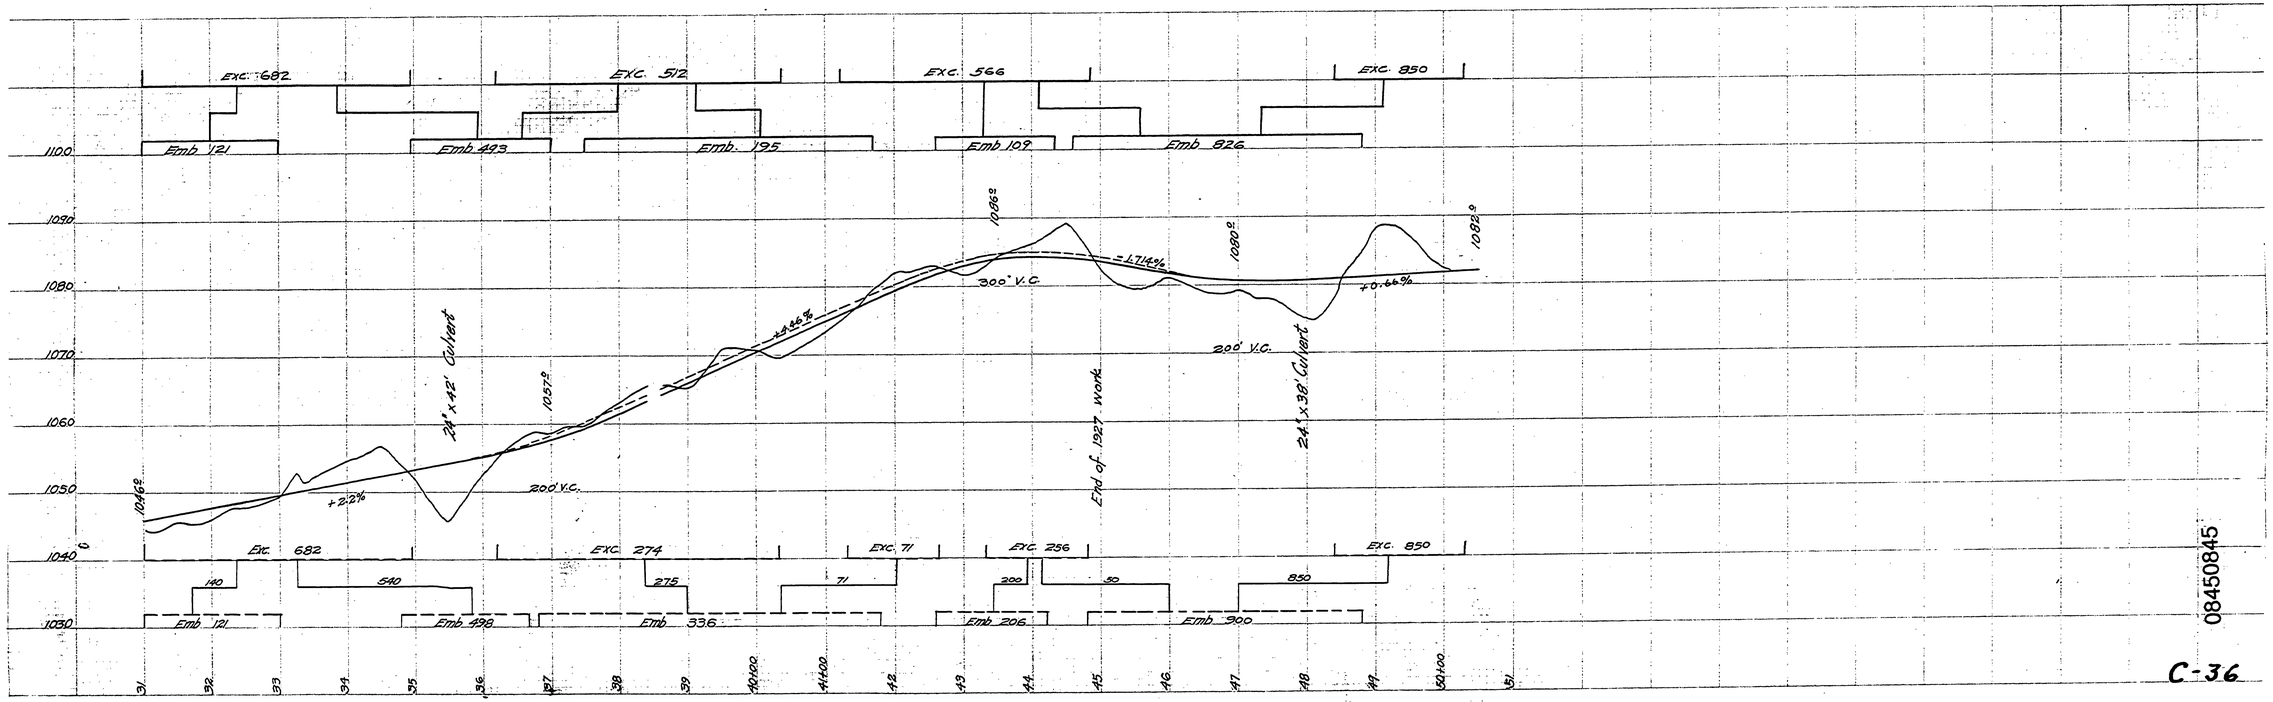

DOUGLAS COUNTY
HIGHWAY IMPROVMENT

McGINNIS SECTION
JOHNS RANCH - ANCHOR ROAD No C36

SEC. 27-34 - T31S R4W. W.M.

F. C. FREAR COUNTY ENGR.
JUNE 12 - 1926
SCALE 1" = 100'

Note ~ For Right of Way see deed Records.

08450845

C-36

~ M.P. 8.45

T31-4 SEC. 27-34
June 12, 1926 SHT 2 OF 2 (53)