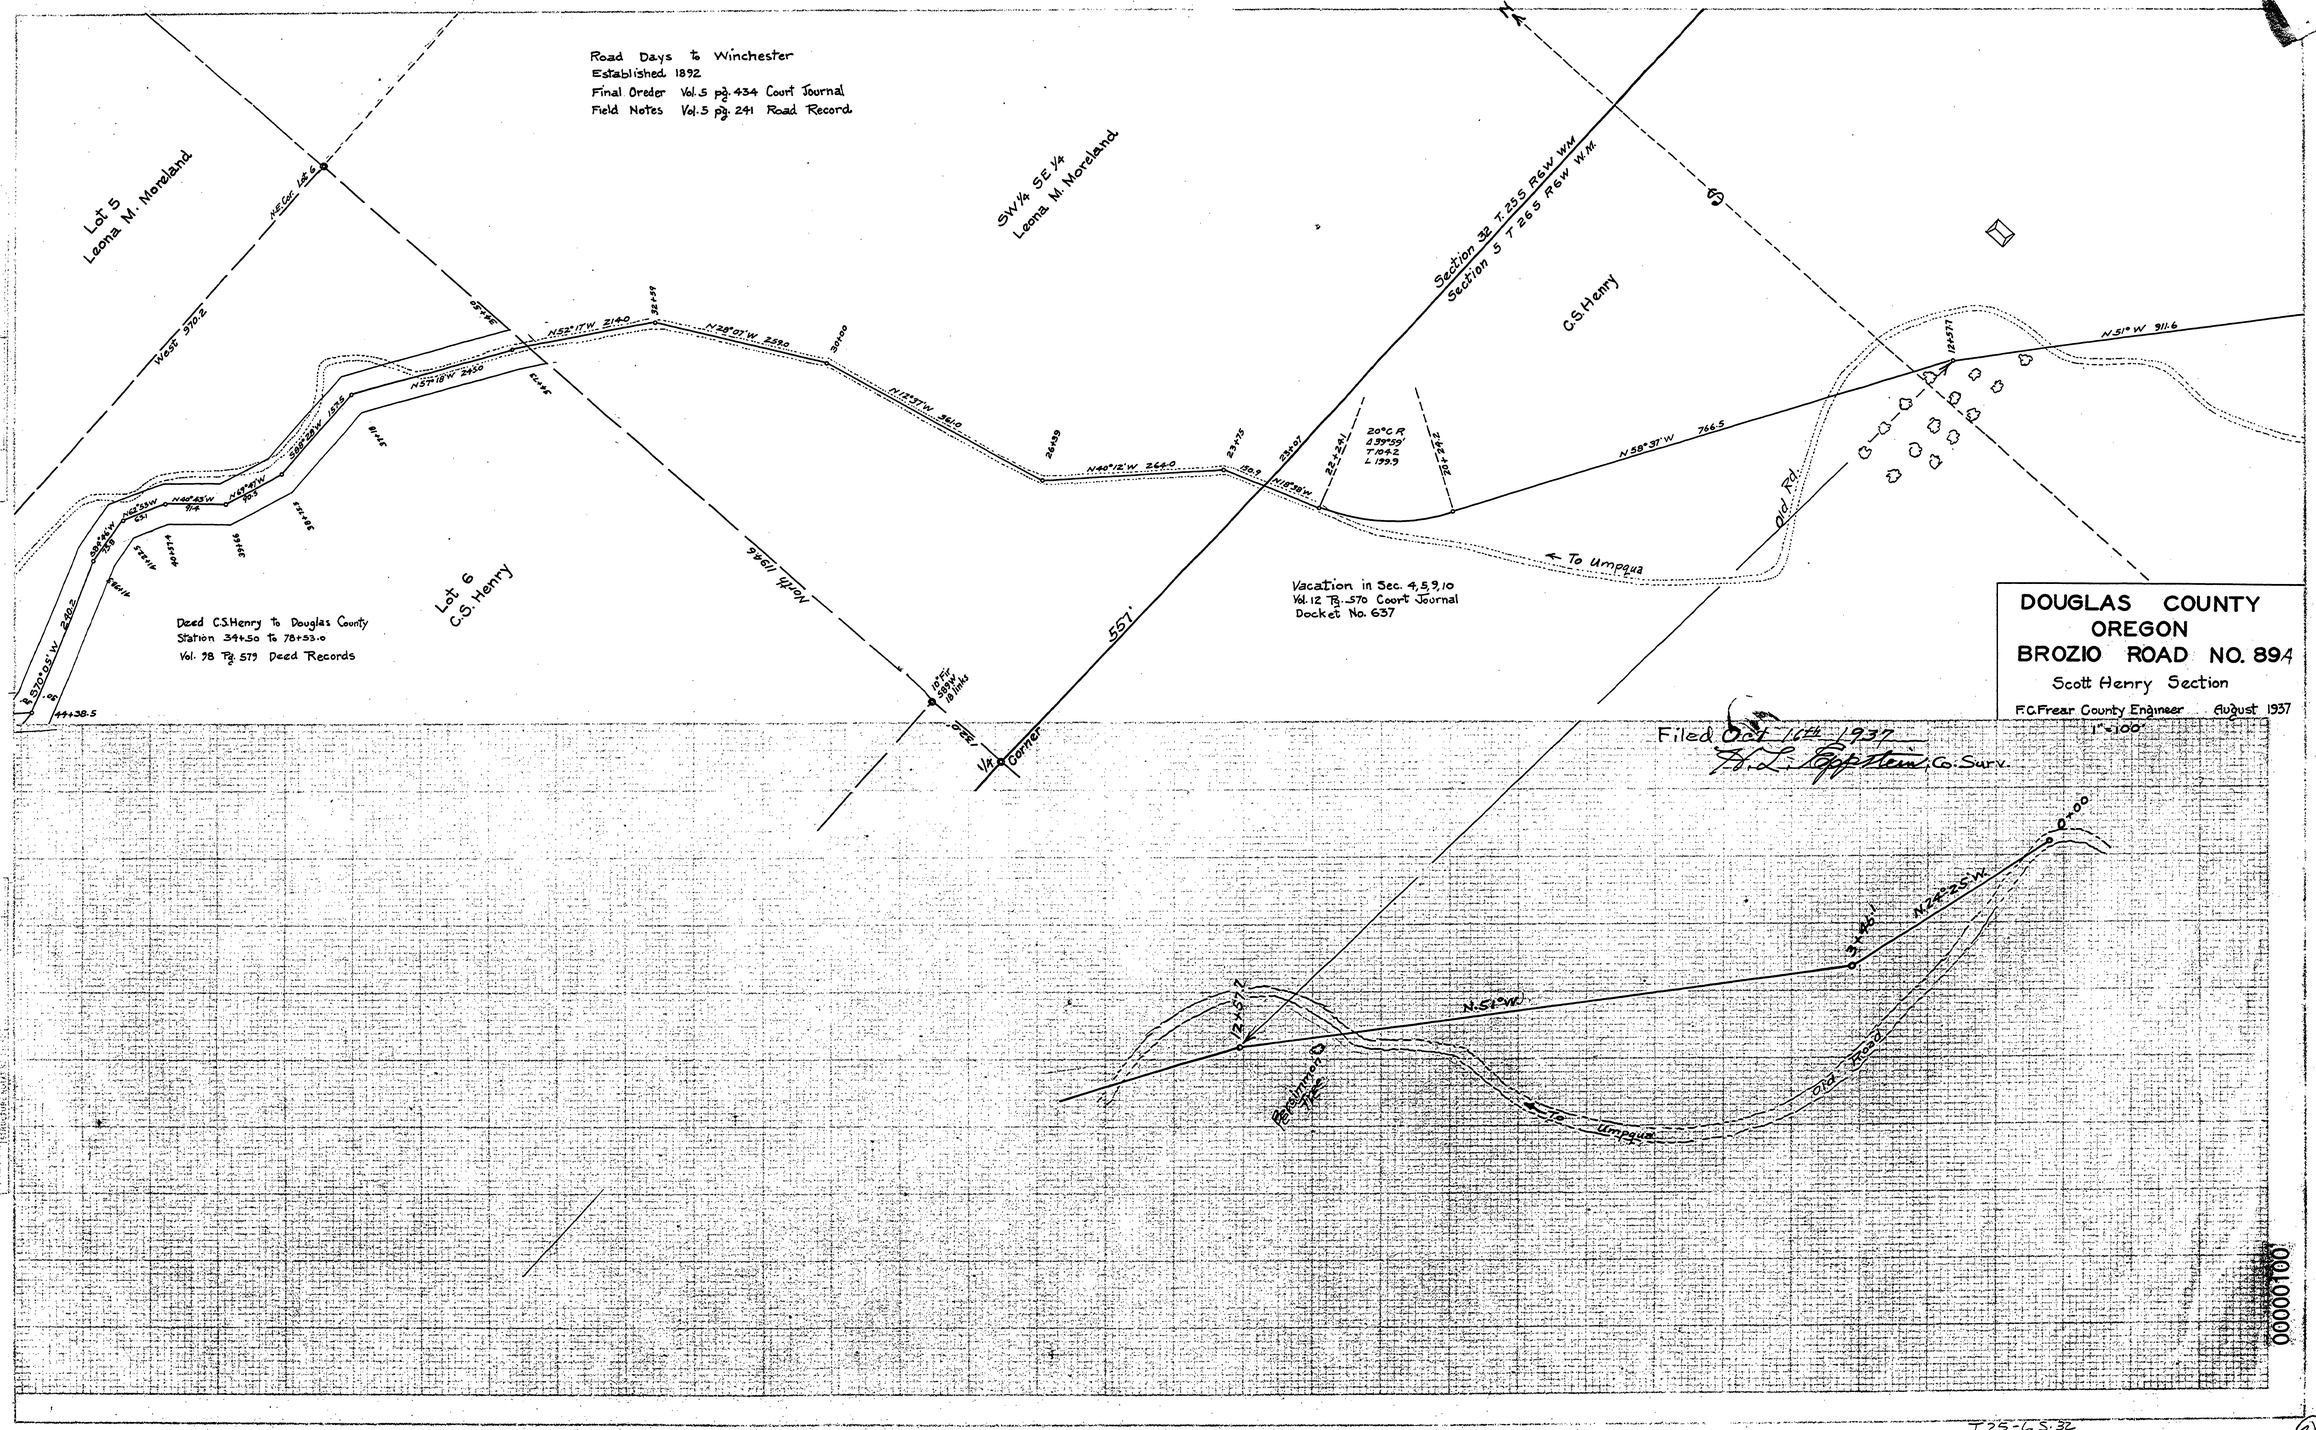
Road Days to Winchester
Established 1892
Final Oreder Vol. 5 pg. 434 Court Journal
Field Notes Vol. 5 pg. 241 Road Record
Lot 5
Leona M. Moreland
SW1/4 SE1/4
Leona M. Moreland
Section 32 T. 25 S R6W W.M.
Section 5 T 26 S R6W W.M.
C.S. Henry
Lot 6
C.S. Henry
Deed C.S. Henry to Douglas County
Station 34+50 to 78+53.0
Vol. 78 Pg. 579 Deed Records
Vacation in Sec. 4,5,9,10
Vol. 12 Pg. 570 Court Journal
Docket No. 637
To Umpqua
Old Rd.
557'
North 1986
1/4 Corner
DOUGLAS COUNTY
OREGON
BROZIO ROAD NO. 894
Scott Henry Section
F.C. Frear County Engineer August 1937
1" = 100'
Filed Oct 16th 1937
H. L. Toppenish Co. Surv.
Proximate Tie
To Umpqua
Old Road
~M.P. 1.00
T25-6 S.32
T26-6 S.5 AUG 1937 SHT 1 OF 2