# J. HUNTLEY D.L.C. 56
T27S R6W

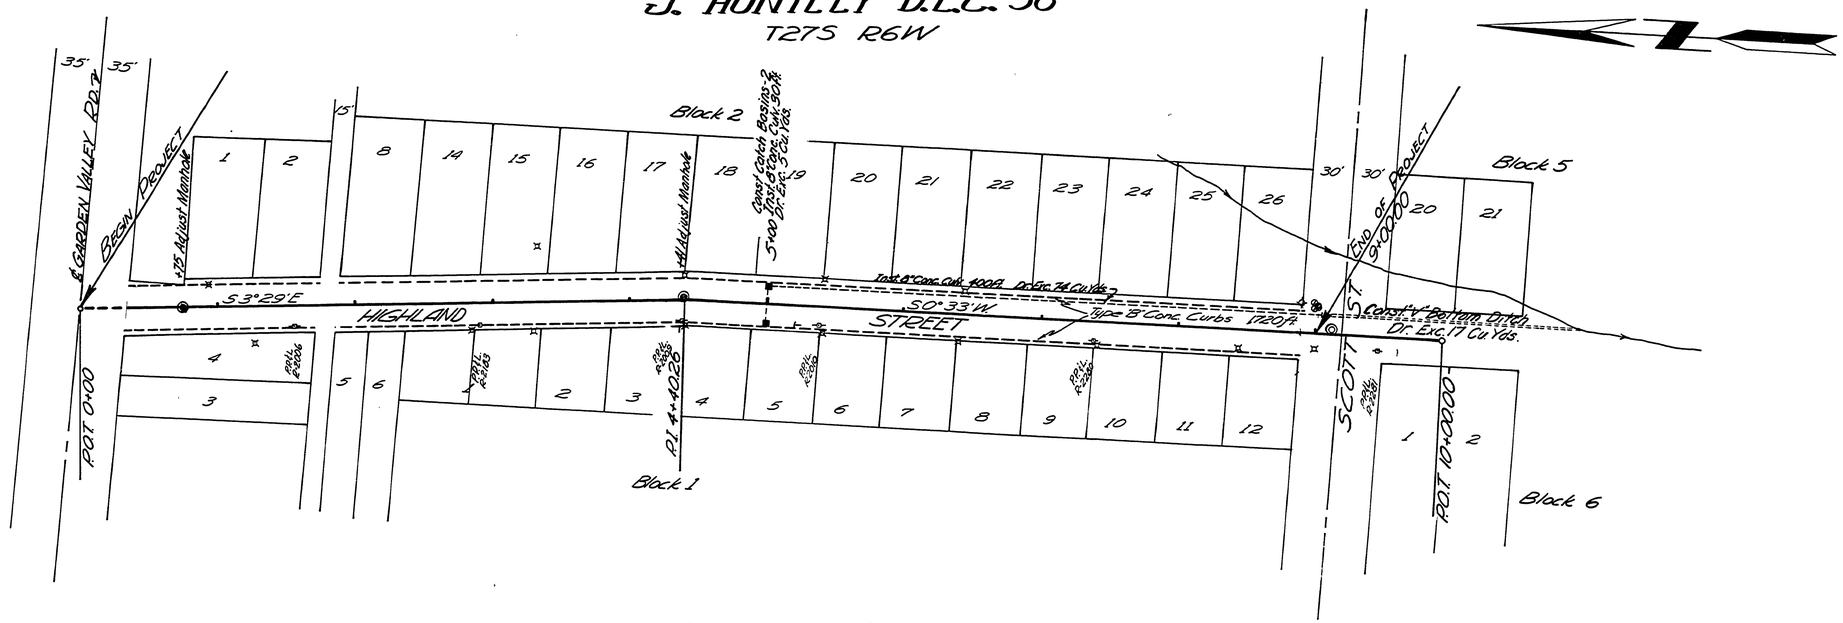


GADDIS PLAT "A"

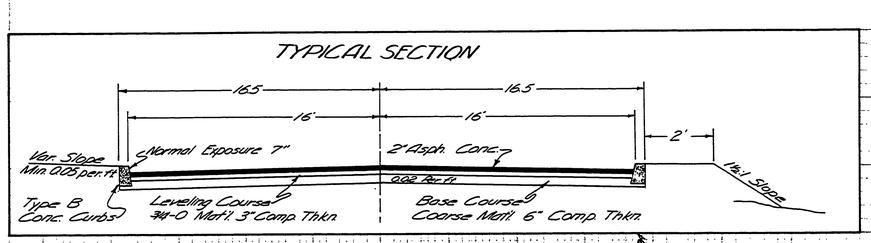


HIGHLAND STREET: DEDICATED IN GADDIS PLAT "A" SUBDIVISION & THE RESUBDIVISION OF GADDIS PLAT "A" AS SHOWN IN VOL. 5, PAGE 17 & VOL. 6, PAGE 39 OF DOUGLAS COUNTY PLAT RECORDS

ADOPTED BY RESOLUTION OF THE COUNTY COURT THIS 18TH DAY OF JAN. 1965

CHAIRMAN

COUNTY COMMISSIONER

COUNTY COMMISSIONER

REGISTERED PROFESSIONAL ENGINEER 1428 OREGON SEPT. 6, 1939 A. H. MAY

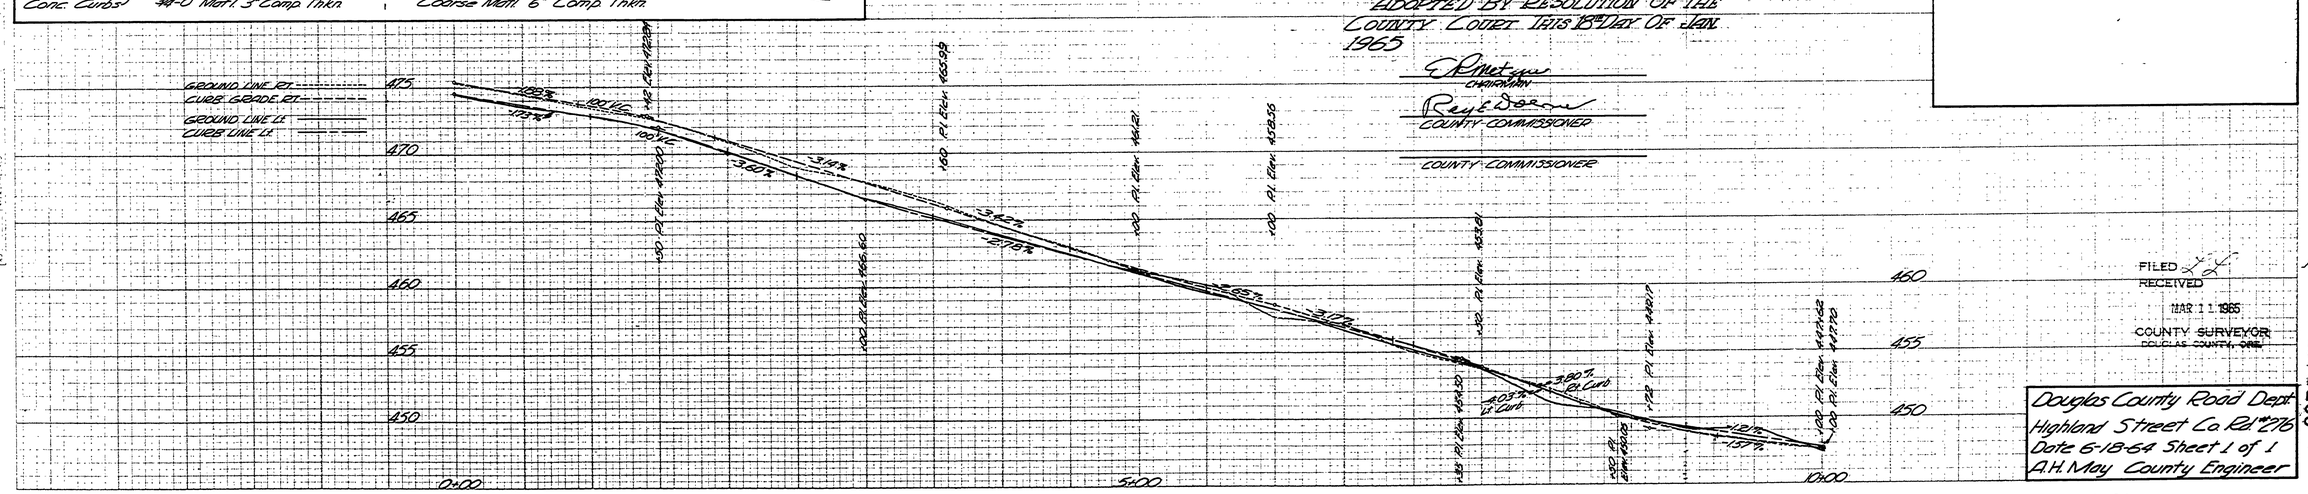


FILED
RECEIVED
MAR 11 1965
COUNTY SURVEYOR
DOUGLAS COUNTY, ORE.

Douglas County Road Dept.
Highland Street Co Rd #276
Date 6-18-64 Sheet 1 of 1
A.H. May County Engineer

00RD0276

no longer a Co. Rd.
Co. Rd # 276

6/18/64
sht. 1 of 1 (48)