U. S. DEPARTMENT OF AGRICULTURE
BUREAU OF PUBLIC ROADS
Diamond Lake Hwy.
NATIONAL FOREST ROADS
Grading
STATE: Oregon
22'
1932 Std.
SHEET No. 43-C1
SHEET No.
Total Sheets
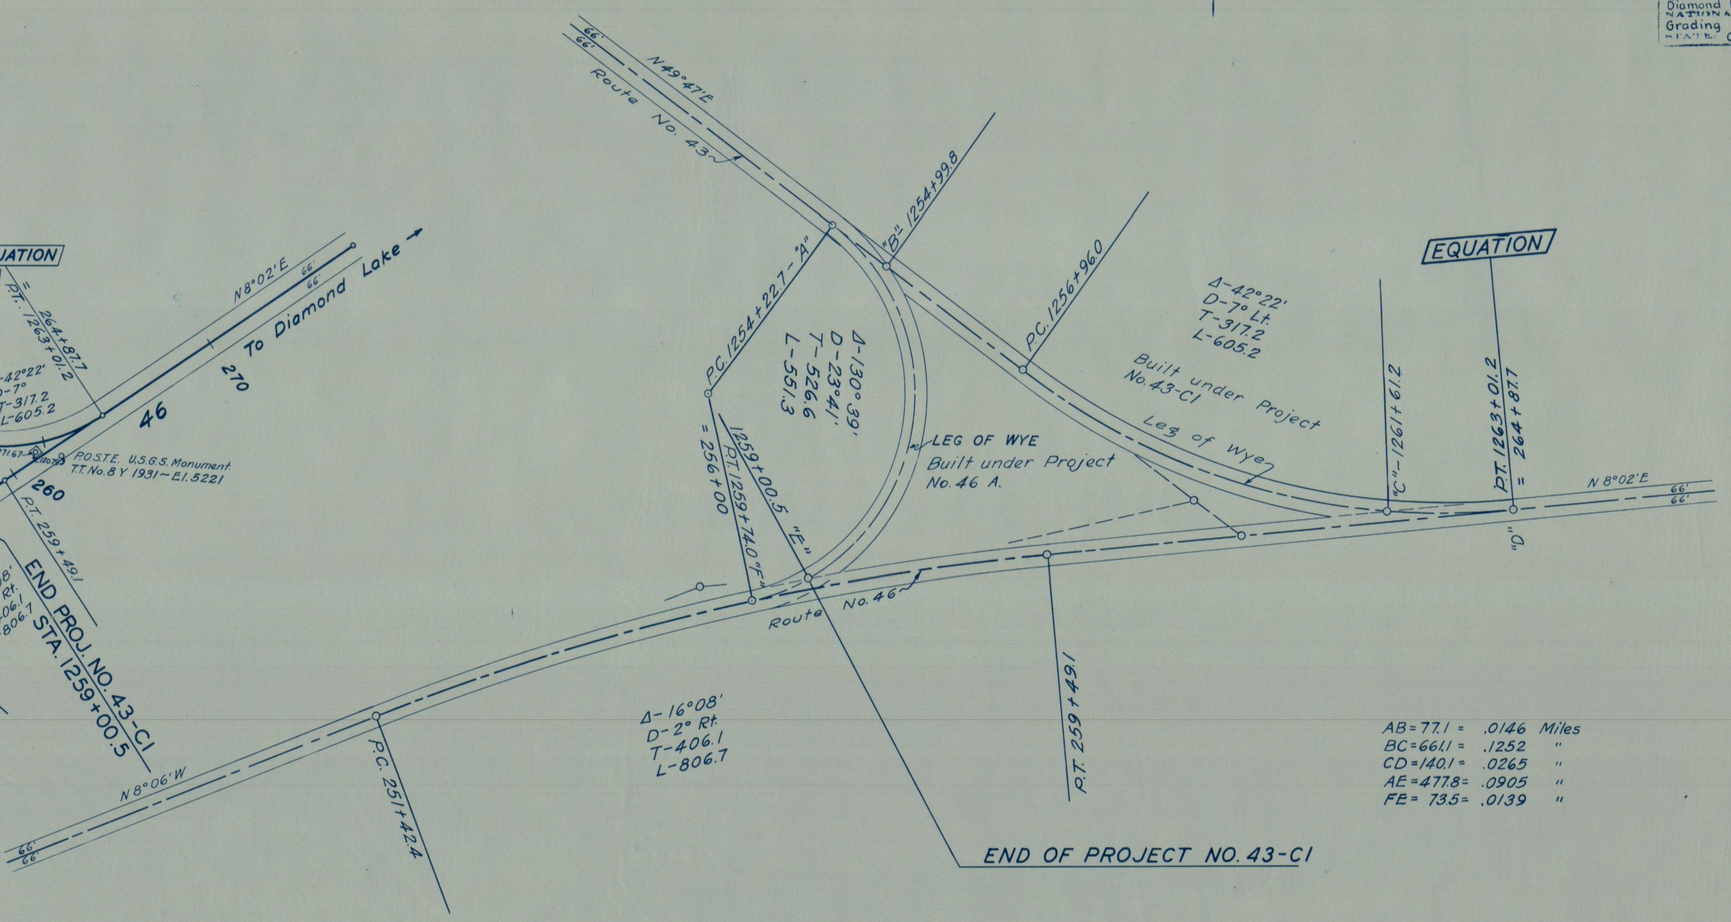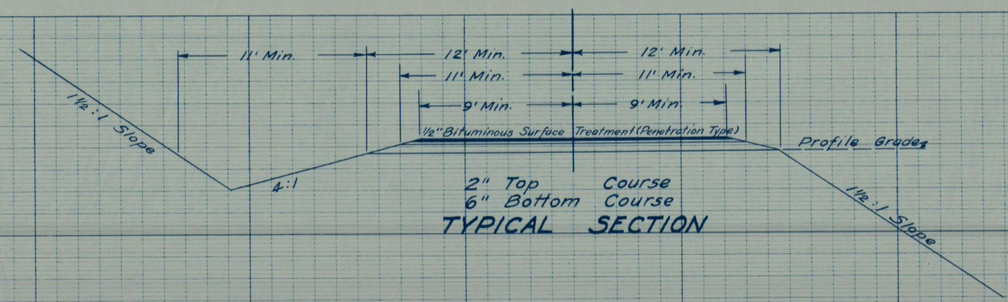
OREGON ROUTE NO. 43
DIAMOND LAKE HIGHWAY
ROGUE RIVER & UMPQUA NAT'L FORESTS
PROJECT NO. 43-C1 STA. 298+00 - 1259+00.5