FED. ROAD Div. No.	STATE	PROJECT NUMBER	FISCAL YEAR	SHEET No. / TOTAL SHEETS
8	OREGON			See Index

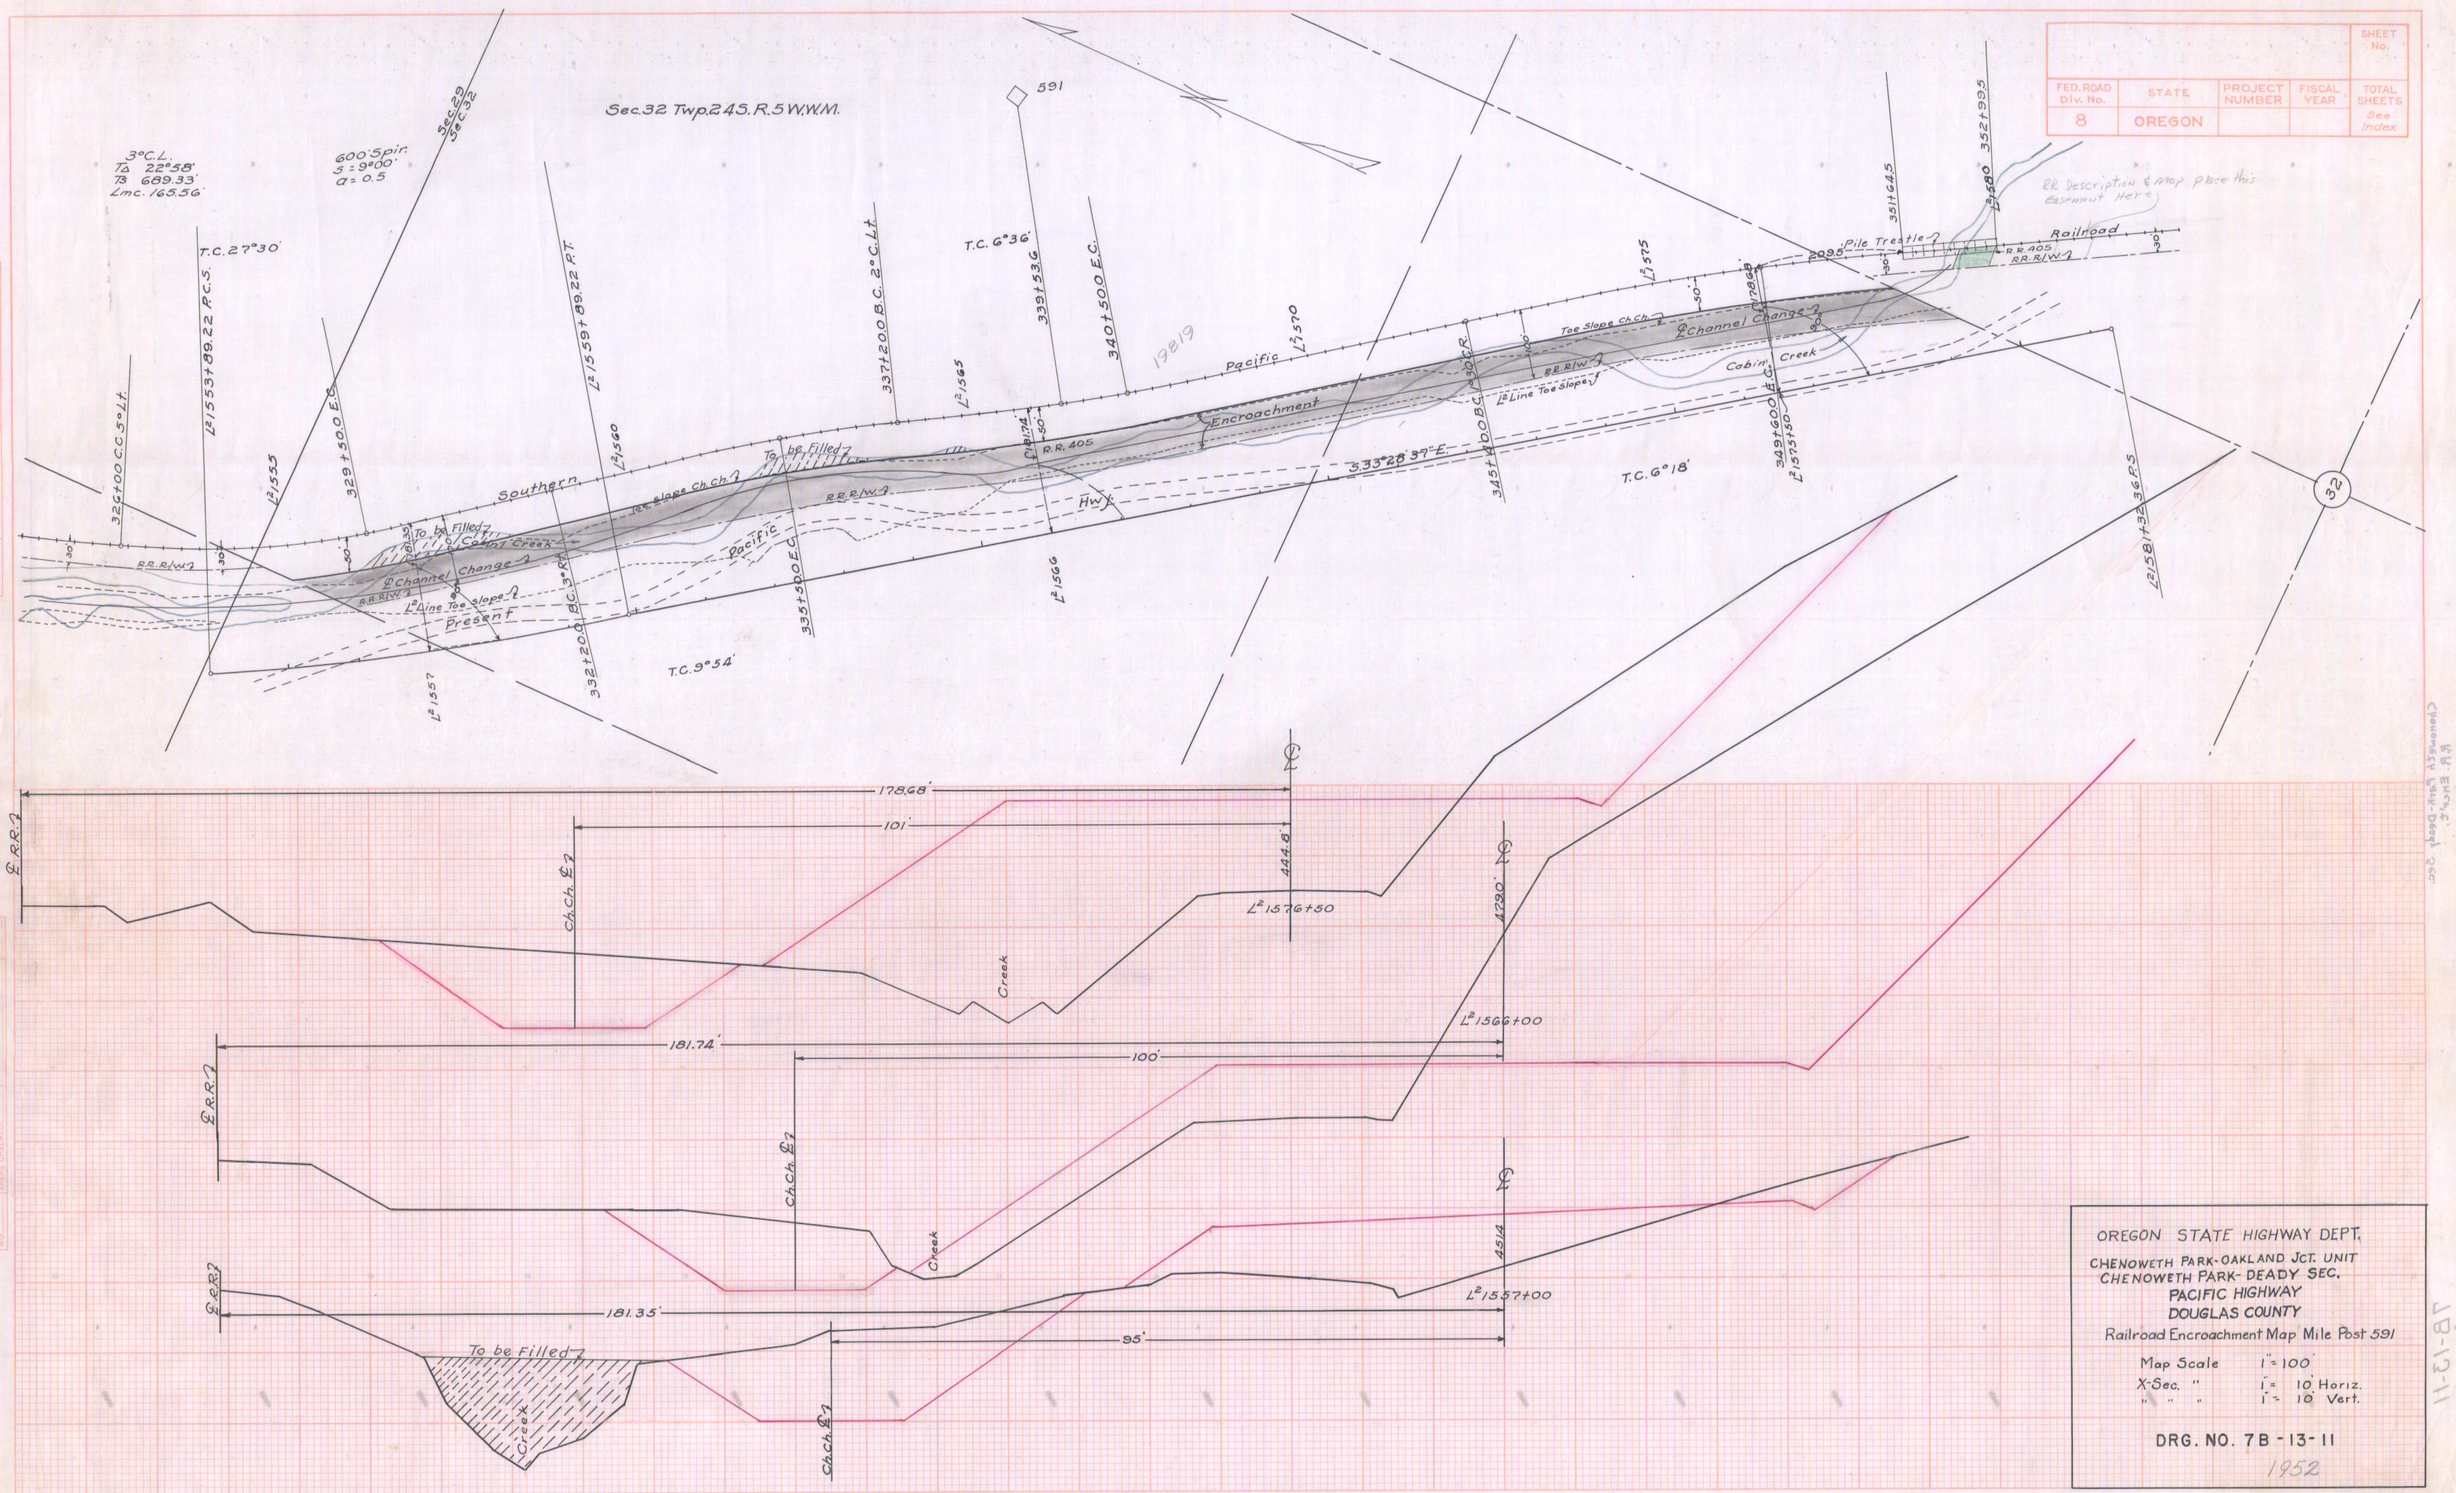

OREGON STATE HIGHWAY DEPT.

CHENOWETH PARK-OAKLAND JCT. UNIT
CHENOWETH PARK-DEADY SEC.
PACIFIC HIGHWAY
DOUGLAS COUNTY

Railroad Encroachment Map Mile Post 591

Map Scale 1" = 100'
X-Sec. " 1" = 10' Horiz.
" " " 1" = 10' Vert.

DRG. NO. 7B-13-11

1952

See 7B-10-20.

JB-12-11

11-21-87