5,210 sq. ft.

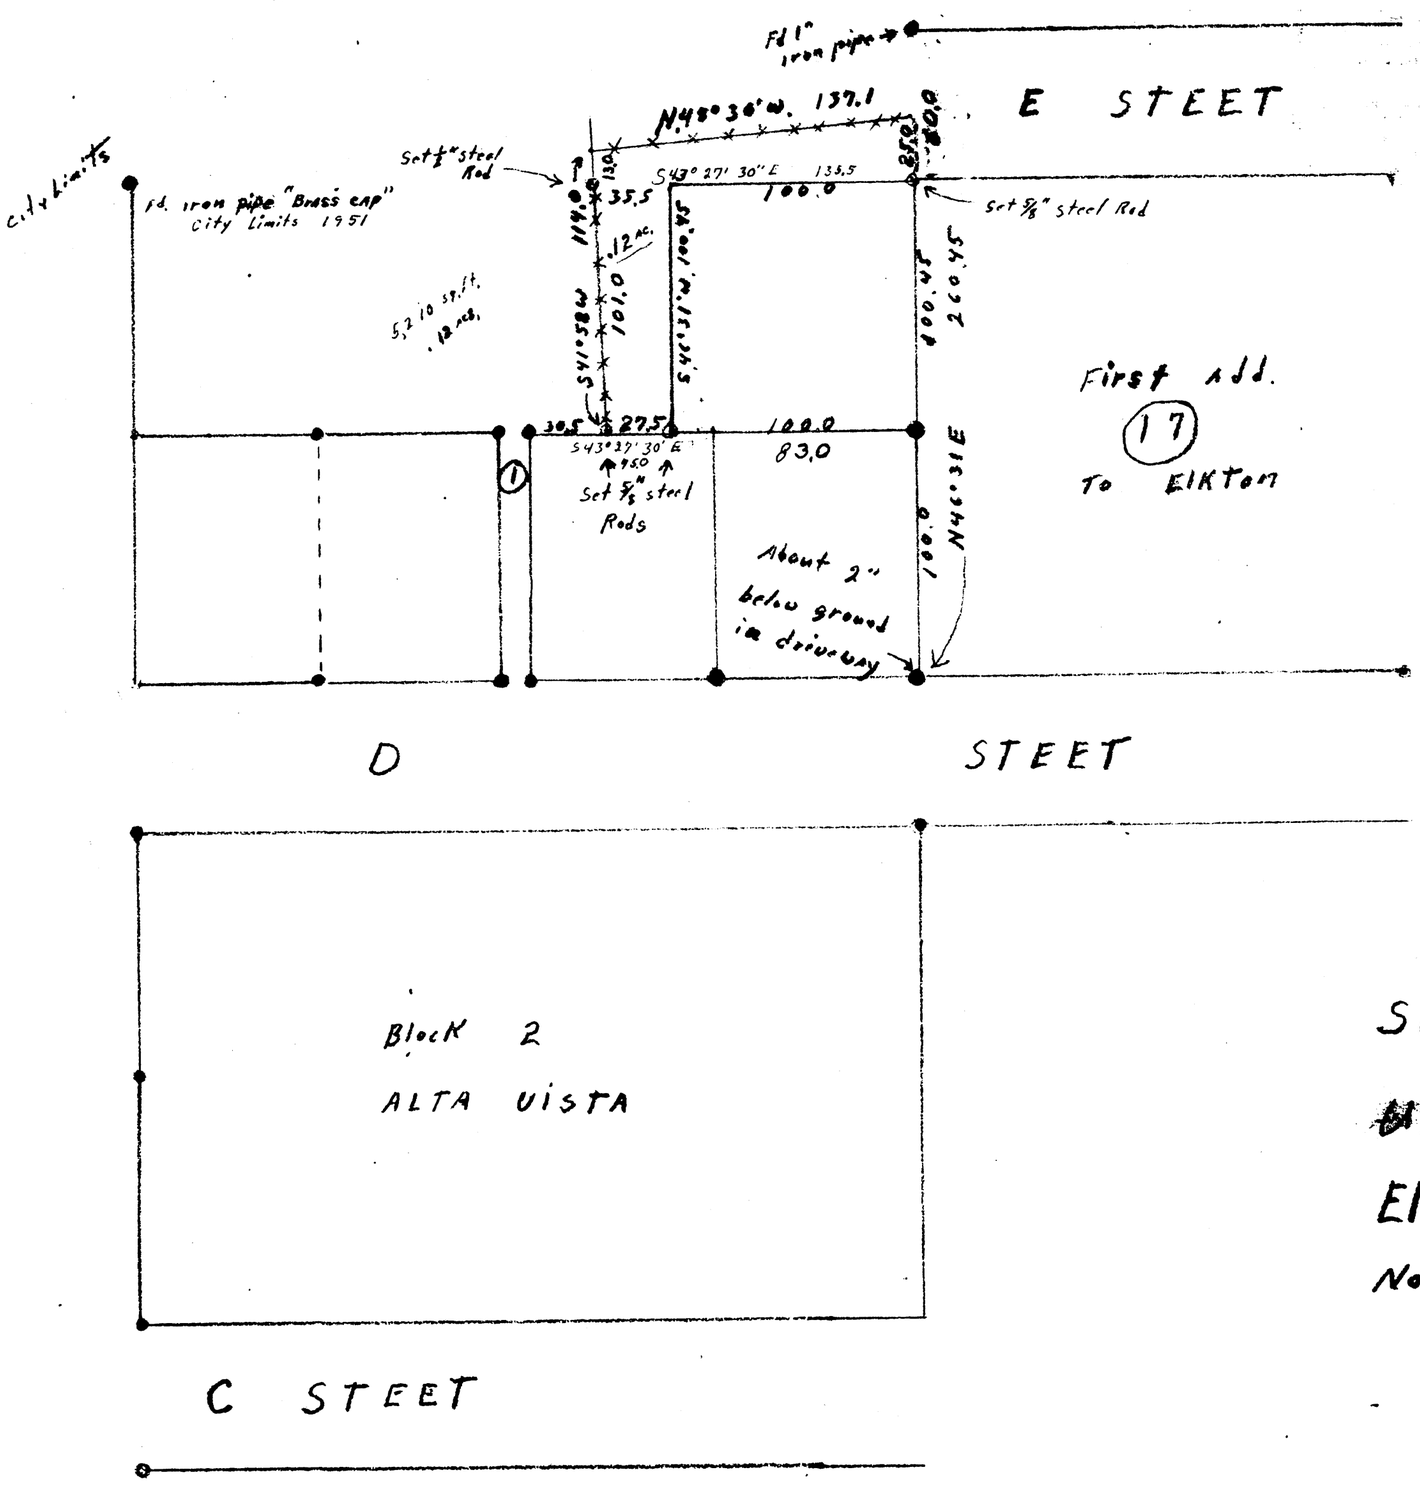

FILED
SEP 20 1990
COUNTY SURVEYOR
DOUGLAS COUNTY, ORE.

REGISTERED
OREGON
LAND SURVEYOR
Wilford N. Haines
MAY 7, 1948
WILFORD N. HAINES
239

North

Scale: 1" = 50'

• Monuments Found

Document Rec'd from Haines Estate 1990
H. 7/90

T. 22-7 S. 19 NE¼SE¼

Survey To Determine Lines

UMPQUA TELEPHONE CO.

EIKTON OREGON

Nov. 14 1969

H 23

1-55-1

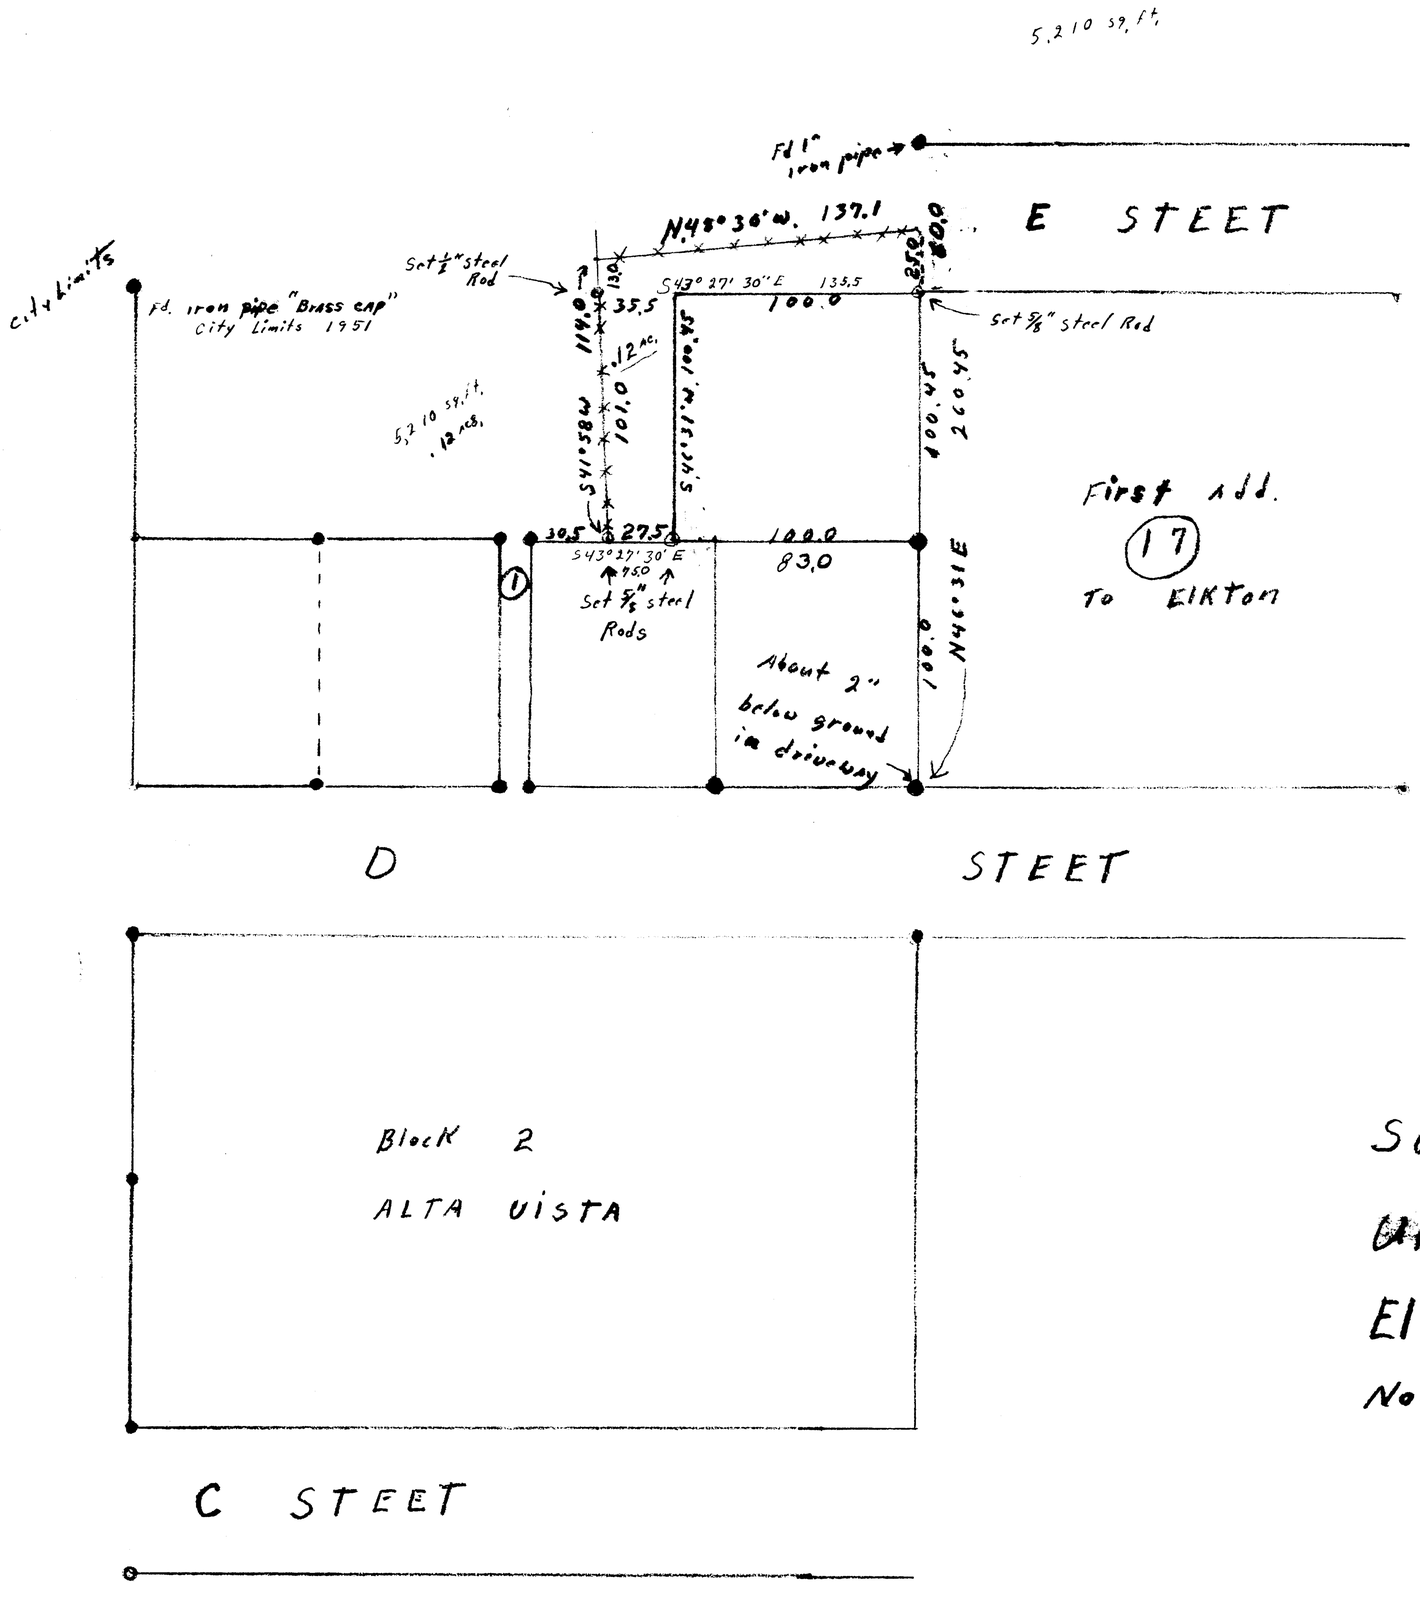

Survey To Determine Lines

UMPQUA TELEPHONE CO.

EIKTON OREGON

Nov. 14 1969

H EN. 23