COUNTY SURVEYORS FILE DATA
DO NOT REMOVE FROM OFFICE

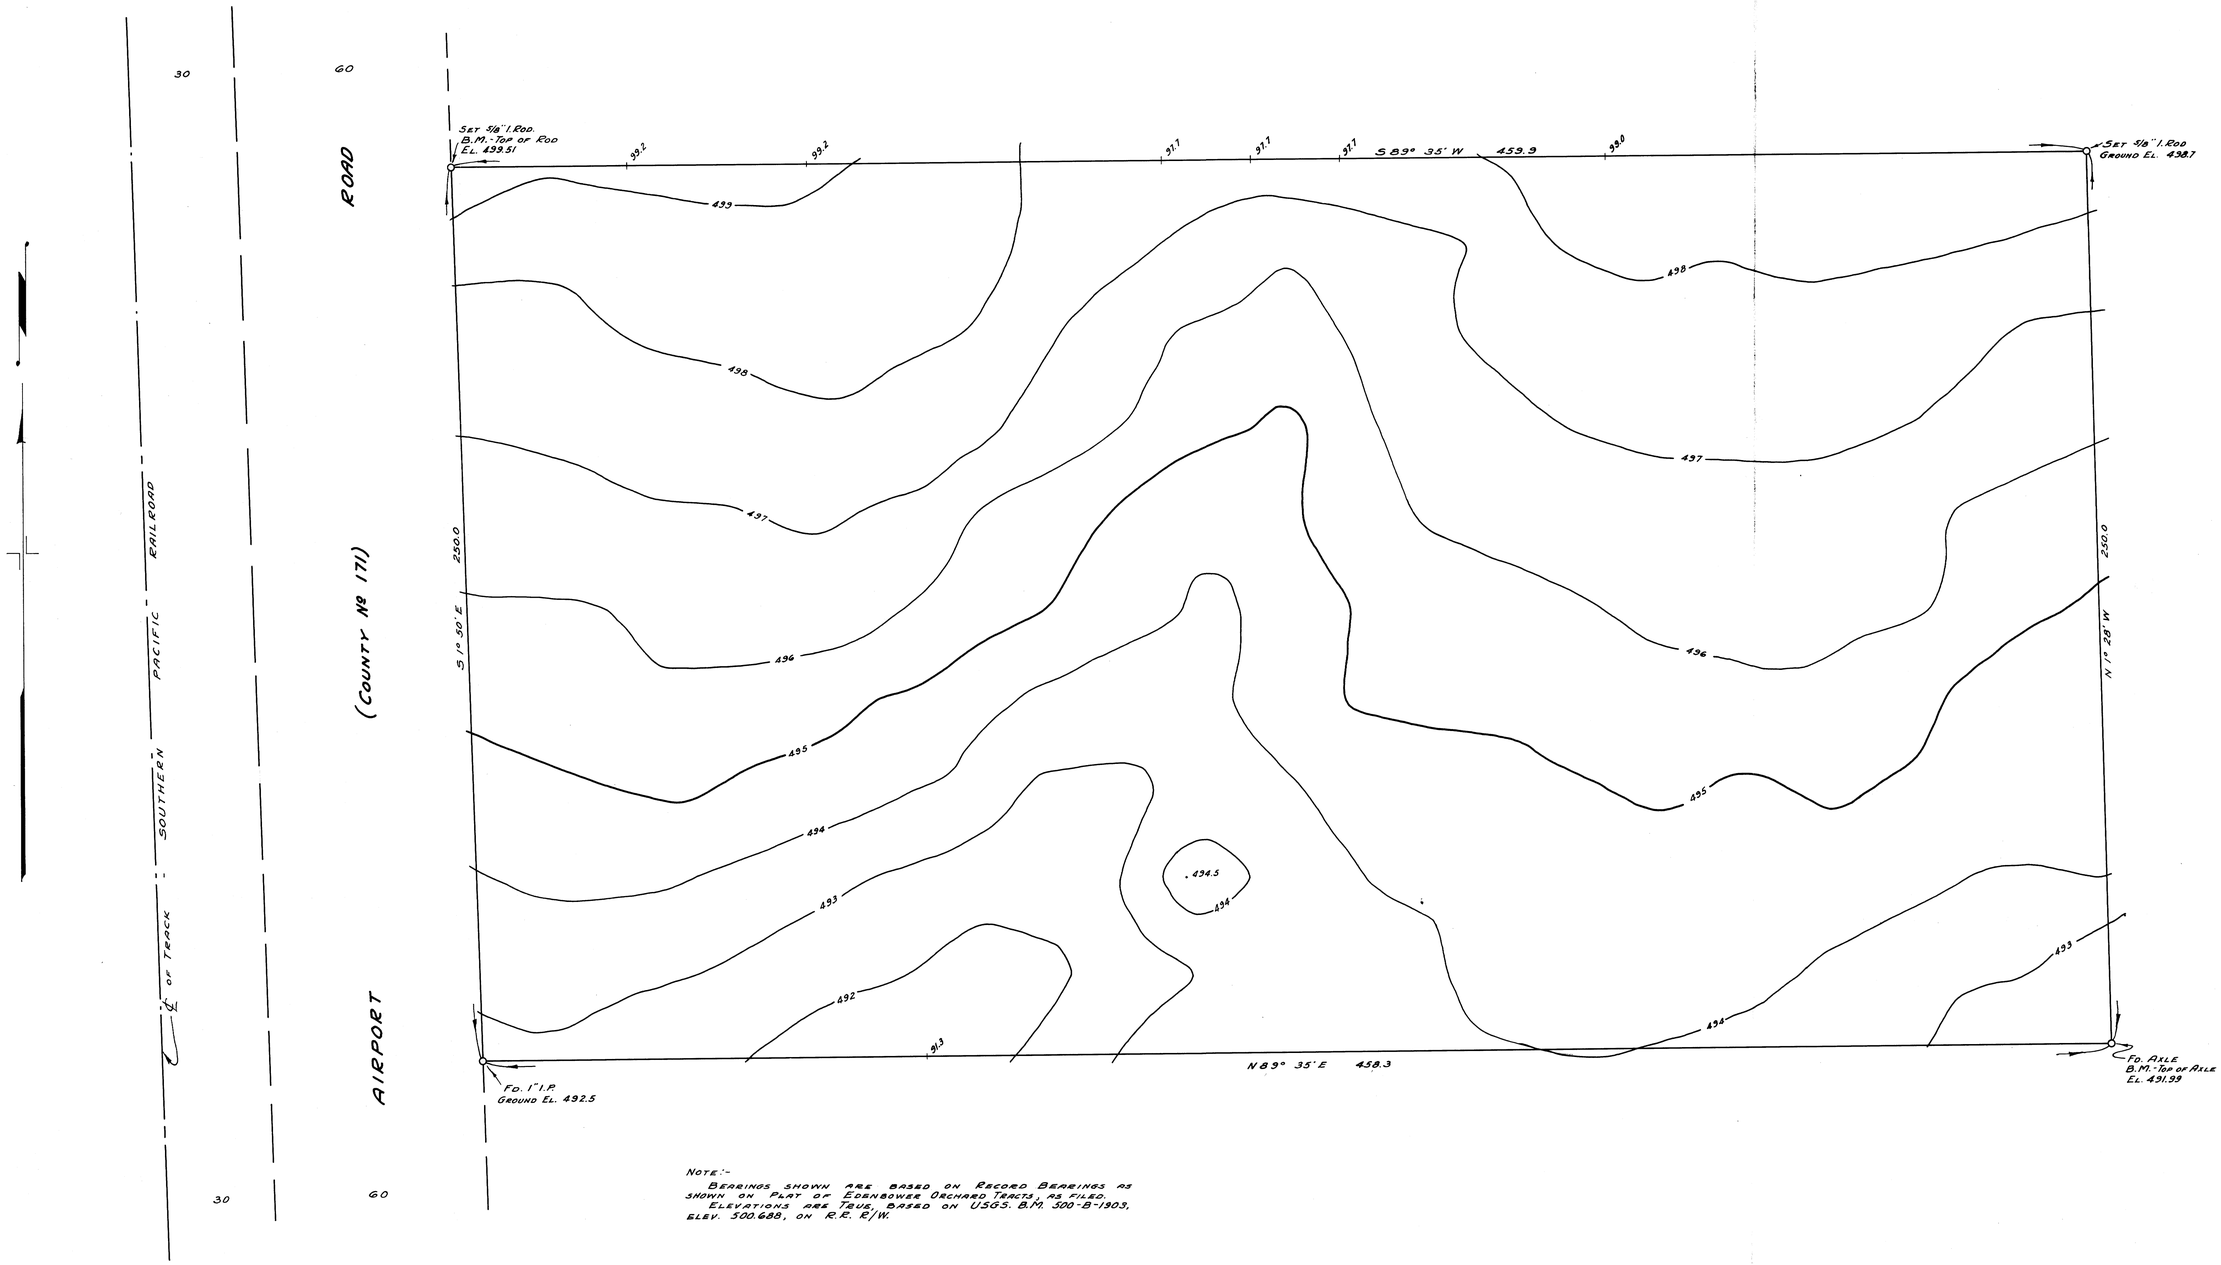

NOTE:-
BEARINGS SHOWN ARE BASED ON RECORD BEARINGS AS SHOWN ON PLAT OF EDENBOWER ORCHARD TRACTS, AS FILED. ELEVATIONS ARE TRUE, BASED ON USGS. B.M. 300-B-1903, ELEV. 500.688, ON R.R. R/W.

COUNTY SURVEYOR'S OFFICE
DOUGLAS COUNTY, OREGON.

TOPOGRAPHY ON S'LY 250' OF W ½
LOT 5, FRUITVALE, T27S., R6W., W.M.

BEN. B. IRVING
SURVEYED JULY 3, 1951
A. R. EVANS

COUNTY SURVEYOR
BY
DEPUTY

SCALE 1"=20'

REGISTERED PROFESSIONAL ENGINEER
2741
OREGON
NOV. 2, 1967
ARTHUR R. EVANS

COUNTY SURVEYORS FILE DATA
DO NOT REMOVE FROM OFFICE

C.S. File 44/132
Map File M 22-41

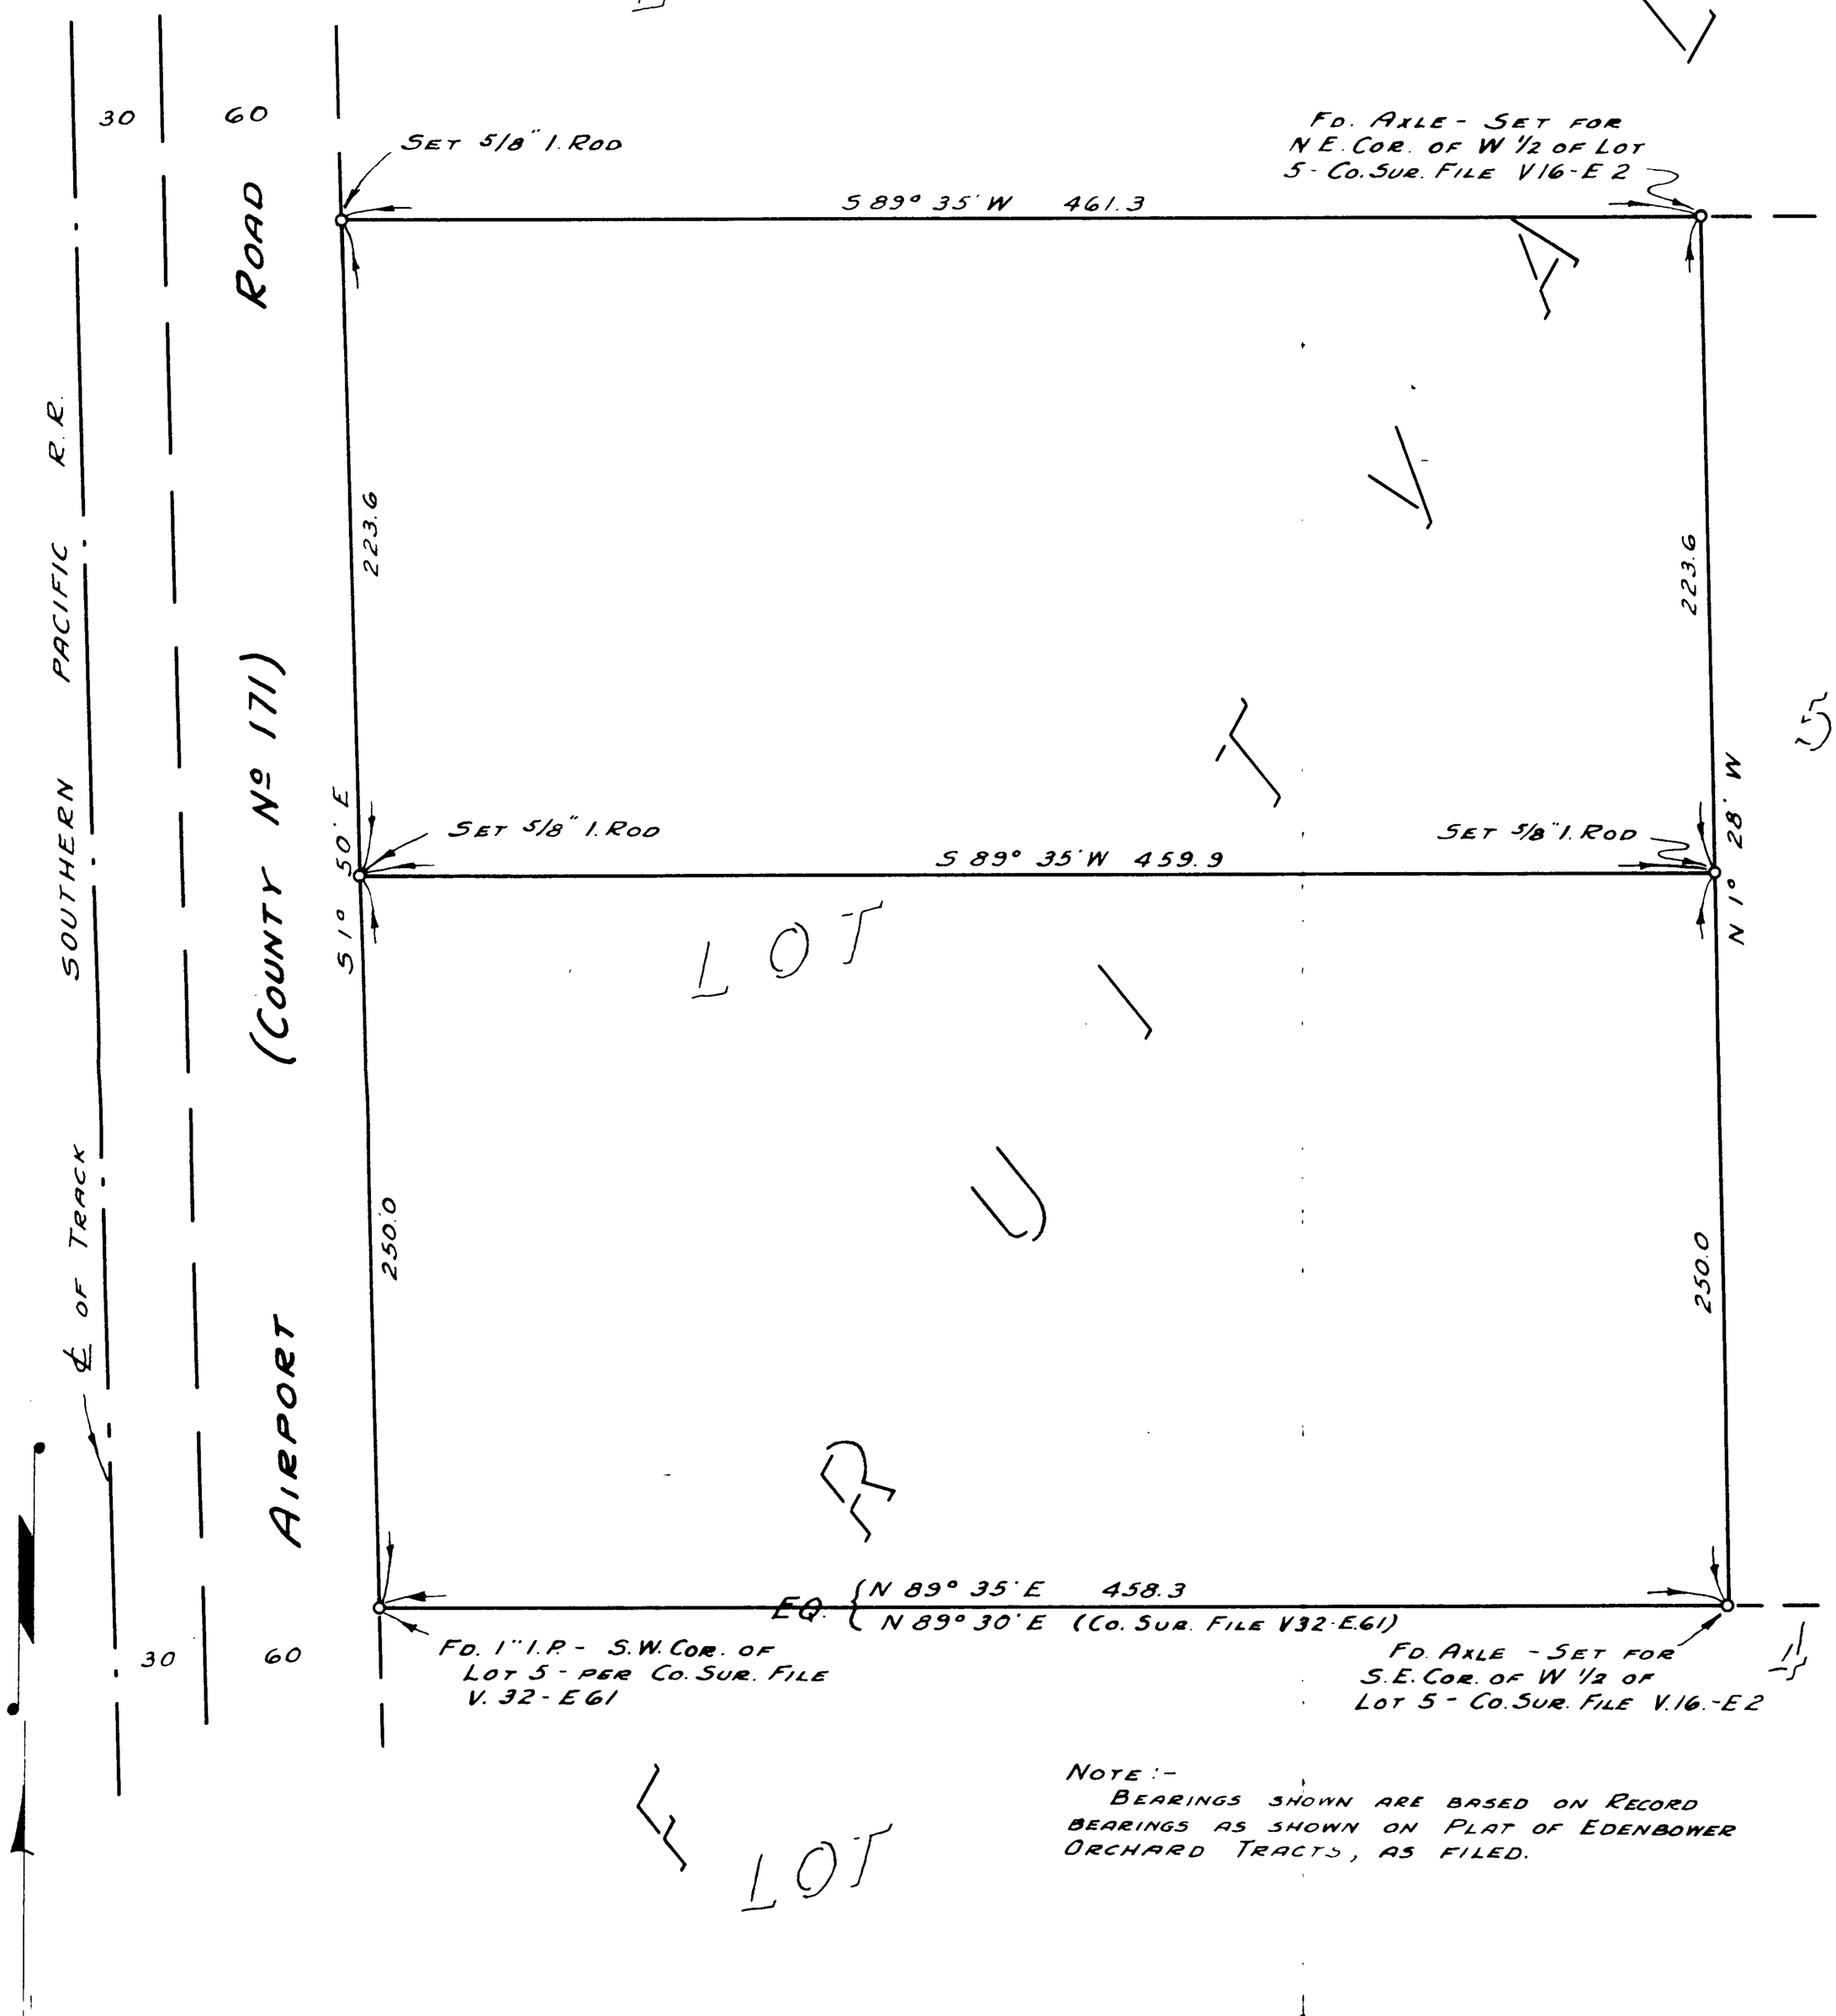

NOTE :-
BEARINGS SHOWN ARE BASED ON RECORD BEARINGS AS SHOWN ON PLAT OF EDENBOWER ORCHARD TRACTS, AS FILED.

COUNTY SURVEYOR'S OFFICE
DOUGLAS COUNTY, OREGON

SURVEY TO SET PROPERTY CORNERS.

BEN. B. IRVING — COUNTY SURVEYOR
SURVEYED JULY 3, 1951 — BY
A. R. EVANS — DEPUTY

SCALE 1" = 60'

CS FILE 44 / 132

M25-44